HISTORIC PHOTO SURVEY

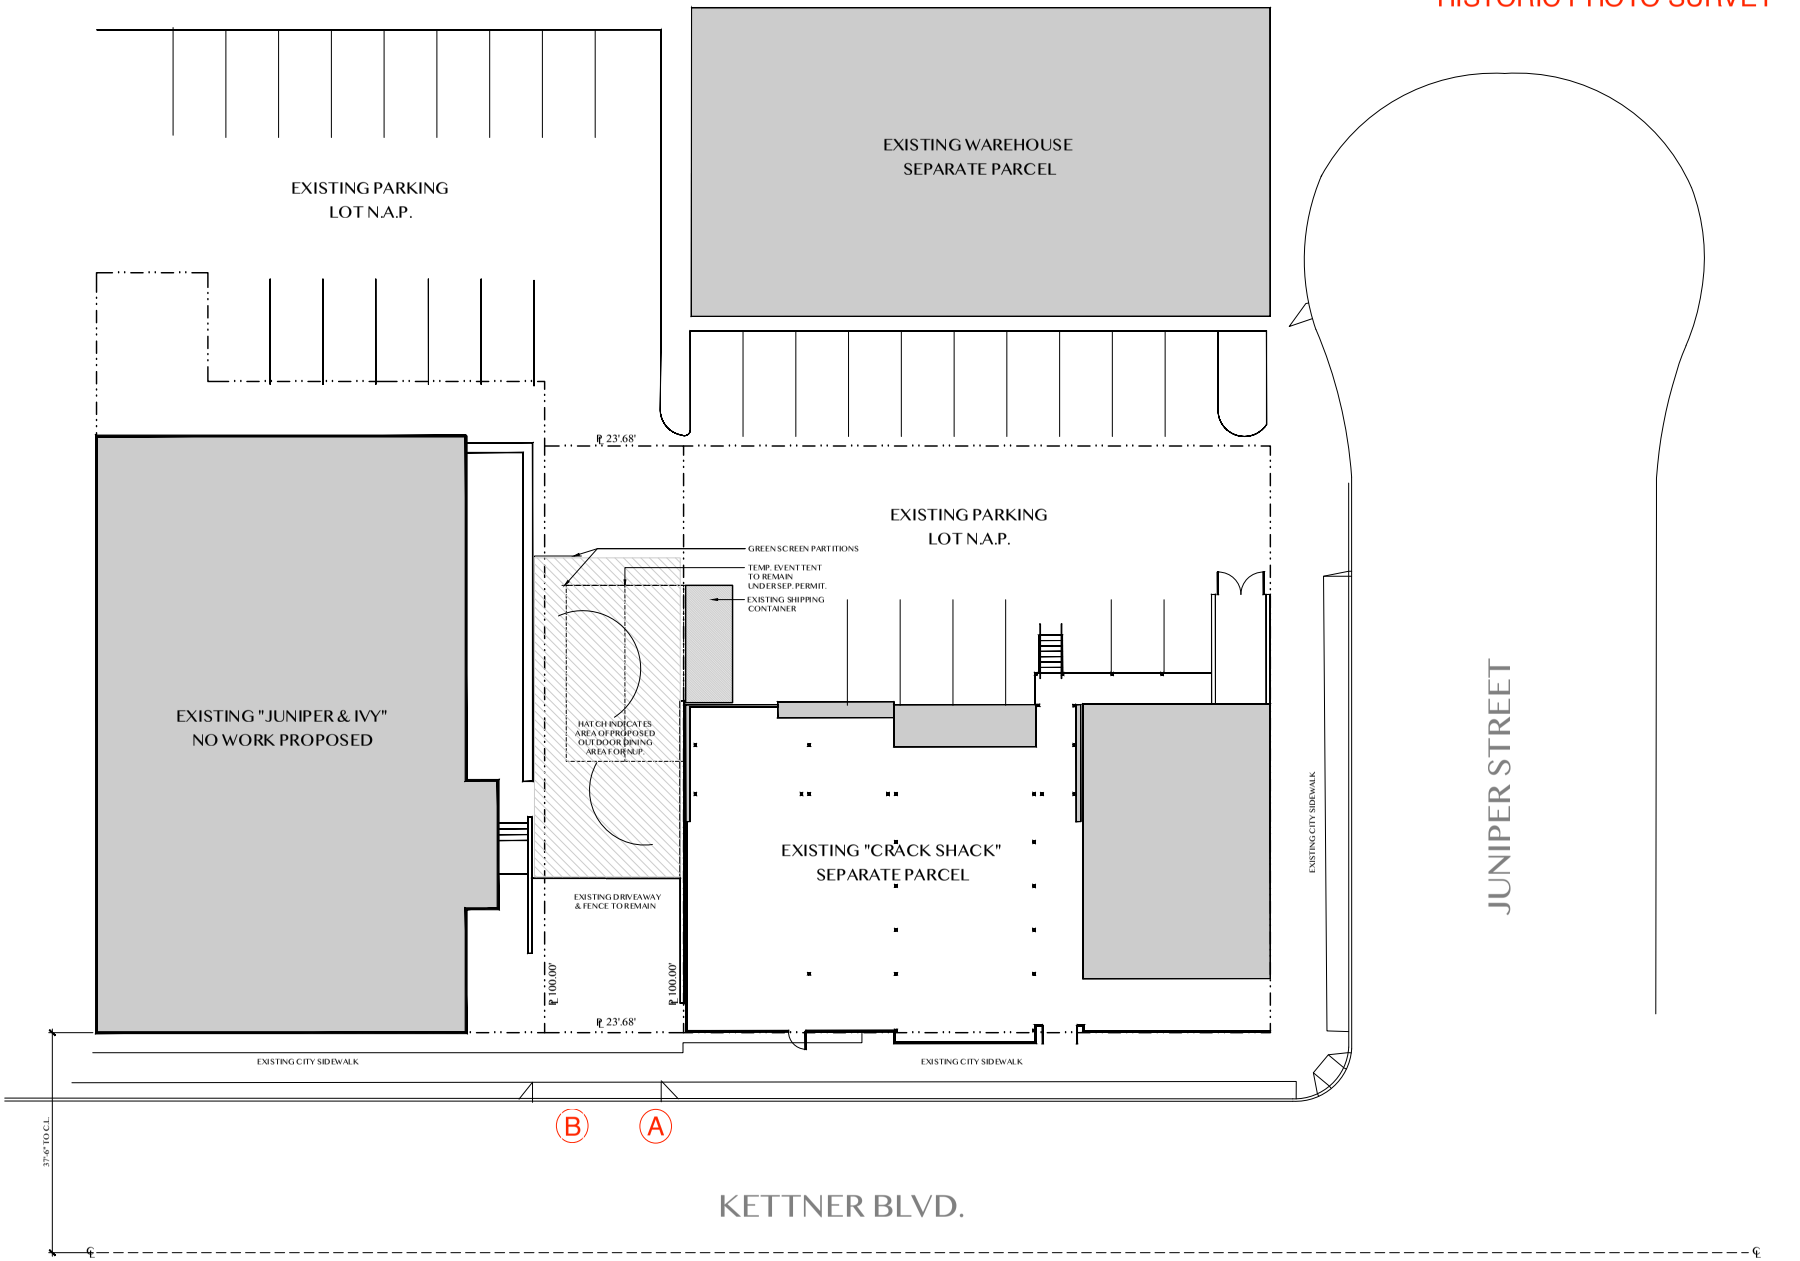

PQ DESIGN
STUDIO INC

2425 LA FRANCE STREET
SAN DIEGO, CALIFORNIA 92109
TELEPHONE: 1-858-527-0888

© 2021. PQ DESIGN STUDIO. ALL RIGHTS RESERVED. THESE PLANS MAY NOT BE REPRODUCED WITHOUT THE PRIOR WRITTEN CONSENT OF PQ DESIGN STUDIO INC. INTELLECTUAL PROPERTY RIGHTS FOR THIS DOCUMENT(S) ARE SOLELY MAINTAINED BY PQ DESIGN STUDIO INC.

JUNIPER AND IVY
OUTDOOR DINING AREA

SITE PLAN PLAN

PROJECT INFORMATION	
ADDRESS	2228 KETTNER BLVD.
A.P.N.	533-112-10-00
LEGAL	SEE TS
ZONING	CCPD-MC
BLD. TYP. / OC	SEE TS

PLAN REVISIONS & C.O.'S		
XX	XX	XX
XX	XX	XX
XX	XX	XX
XX	XX	XX
XX	XX	XX

BLDG. DEPT. PLN. CHK
—

DRAWN BY
PRQ

DATE
02-10-2023

SCALE
1"=10'-0"

A1.0