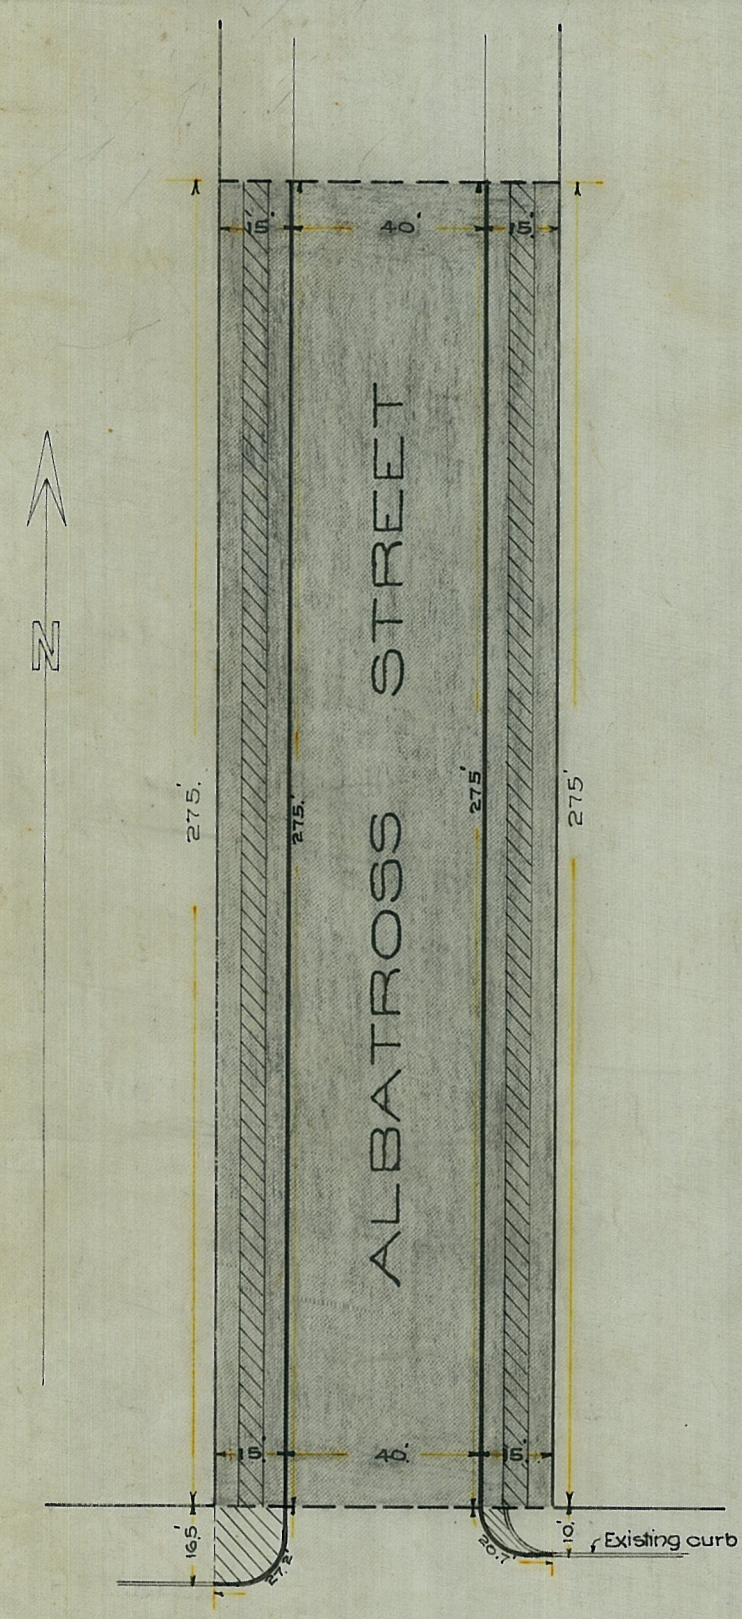

TYPICAL CROSS-SECTION OF STREET
$\frac{3}{32}$" = 1'

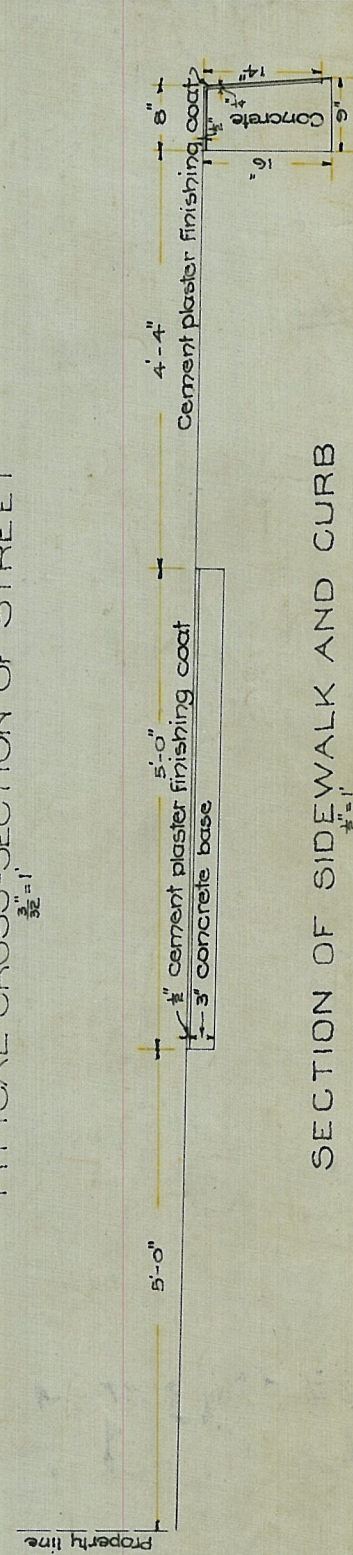

SECTION OF SIDEWALK AND CURB
½" = 1'

MICROFILMED
FEB - - 1963

Curb to be constructed according to the specifications contained in Ordinance No. 6300 shown by heavy lines.
Portion of street to be graded according to the specifications contained in Ordinance No. 3510 shown shaded.
Sidewalk to be constructed according to the specifications contained in Ordinance No. 6300 shown cross-hatched.

DRAWN BY H.W.J. CHECKED BY FIELD BOOKS H. N. Rhodes CITY ENGINEER MGR. OF OPERATION	CITY OF SAN DIEGO--OPERATING DEPARTMENT F-19 PLANS FOR THE IMPROVEMENT OF ALBATROSS STREET From the north curb line of Robinson Ave. to a line 275' north from the north line of Robinson Ave.	DATE Nov. 1916 SCALE Plan, 1"=40' Details as marked. DRAWING NUMBER 176 B

Indexed