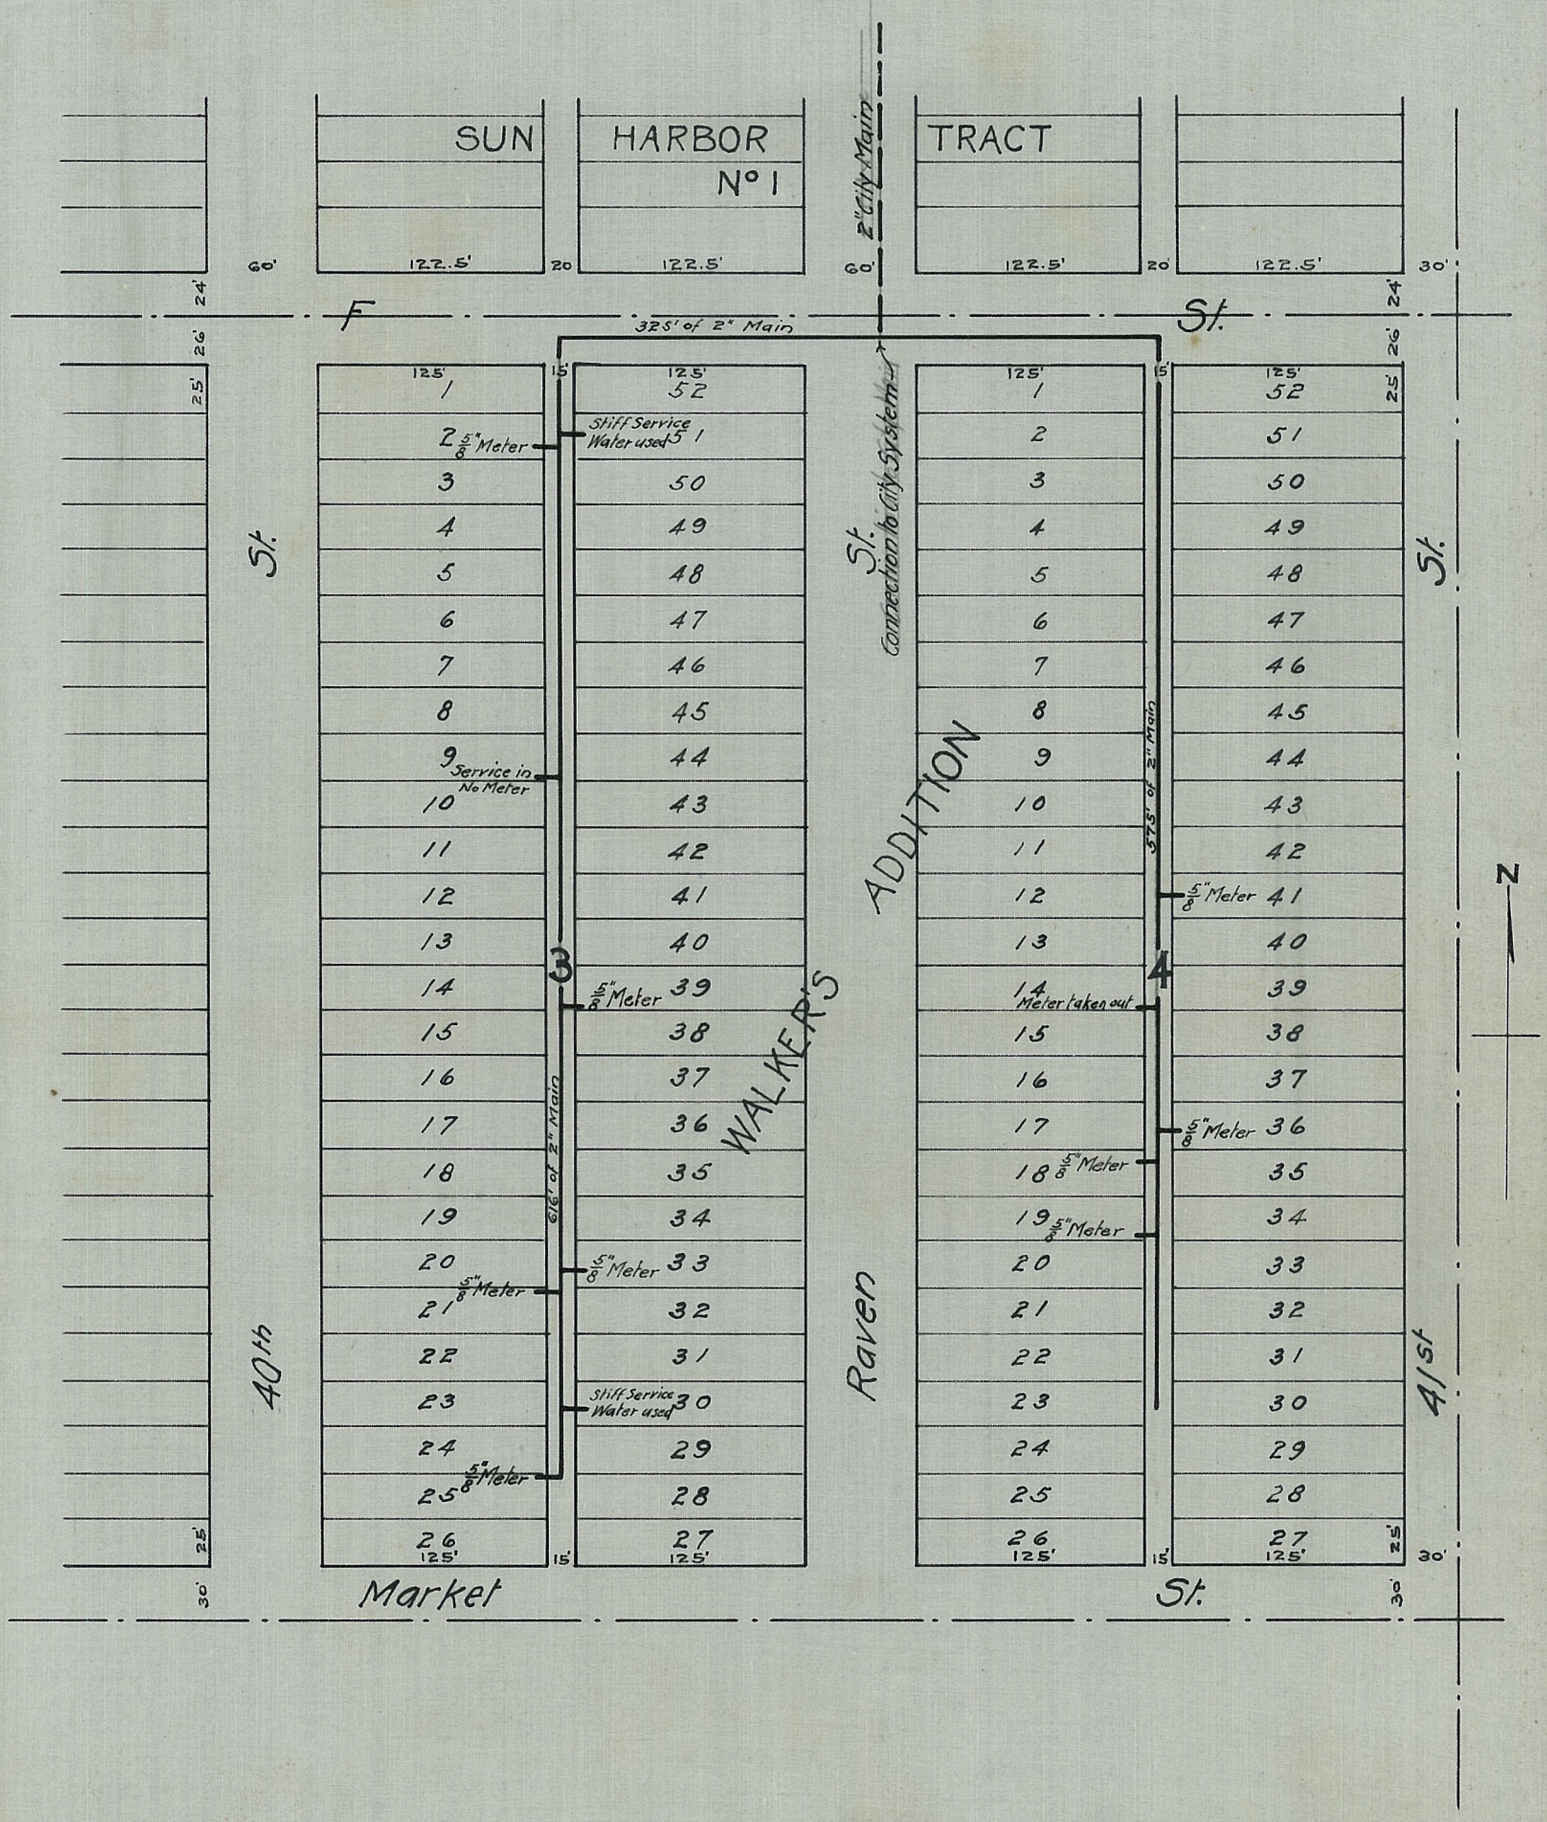

DRAWN BY G.R.H.	CITY OF SAN DIEGO--OPERATING DEPARTMENT	DATE October, 1917.
CHECKED BY	WALKER'S ADDITION WATER SYSTEM	SCALE 1" = 100'
APPROVED GEORGE CROMWELL CITY ENGINEER		DRAWING NUMBER
BY C. A. Schmuck DEPUTY.		346 B
J. M. Lockwood MGR. OF OPERATION		

MICROFILMED FEB -- 1963

I-22

Indexed