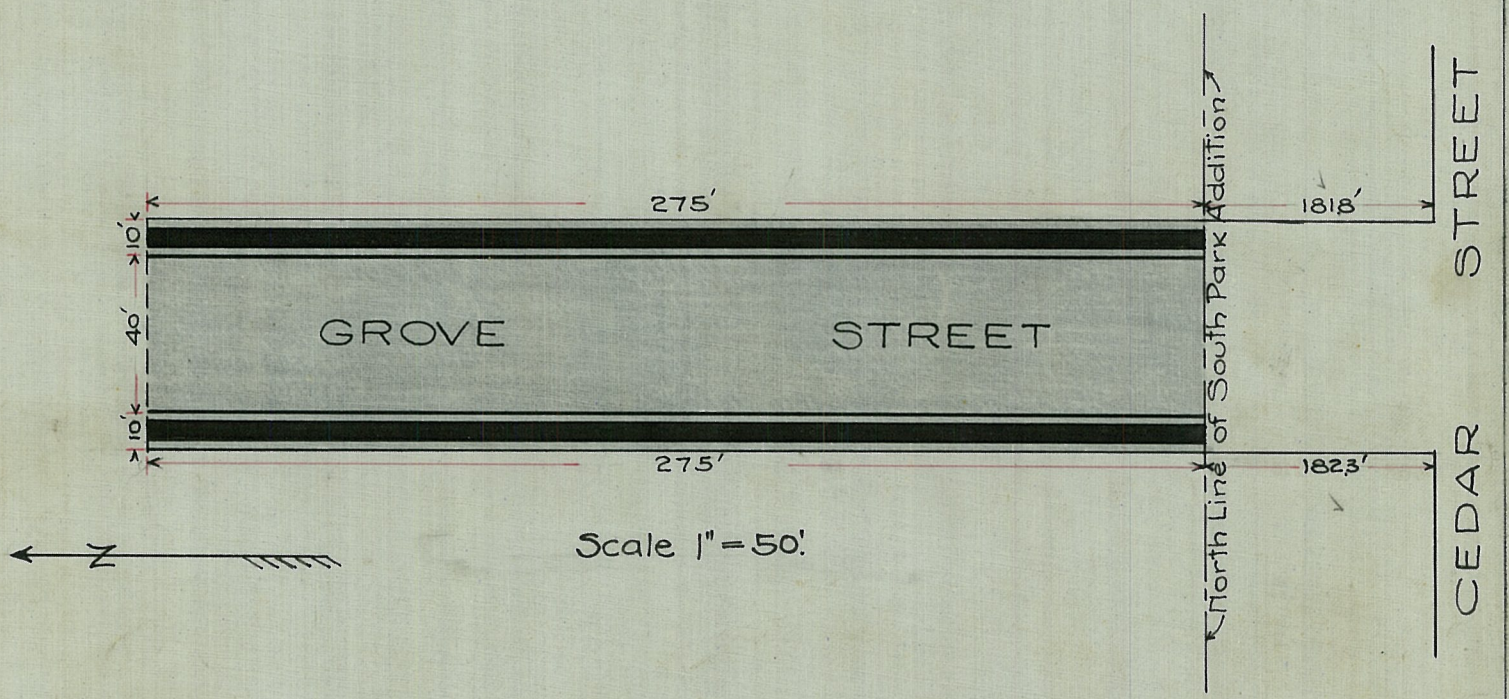

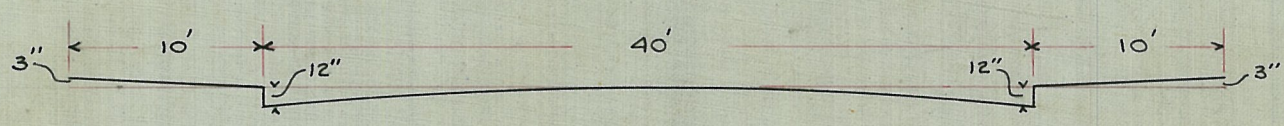

TYPICAL CROSS-SECTION OF STREET

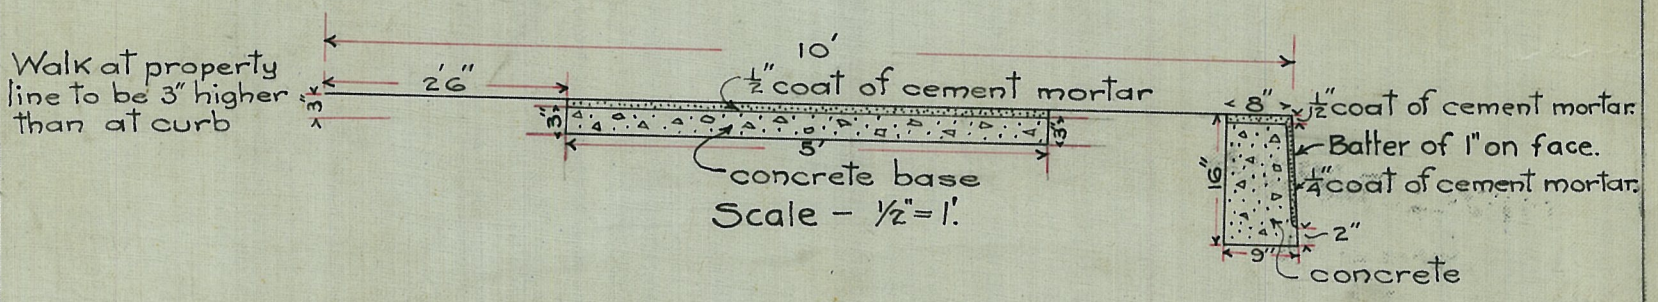

SECTION SHOWING SIDEWALK AND CURB

MICROFILMED
FEB - 1969

Portion of street to be graded according to the specifications hereto attached shown shaded.

Sidewalk to be constructed according to specifications contained in Ordinance No. 6300 shown solid.

Curb to be constructed according to specifications contained in Ordinance No. 6300 shown by heavy line.

INDEXED

DRAWN BY S.W.G.
CHECKED BY A.S.M.
FIELD BOOKS
George Cromwell CITY ENGINEER
J.M. Lockwood MGR. OF OPERATION

CITY OF SAN DIEGO--OPERATING DEPARTMENT

PLANS FOR IMPROVEMENT OF

GROVE STREET

From the north line of South Park Addition to a point 275' north of the north line of South Park Addition.

H-21

DATE Feb. 1916
SCALE As shown.
DRAWING NUMBER
76 B