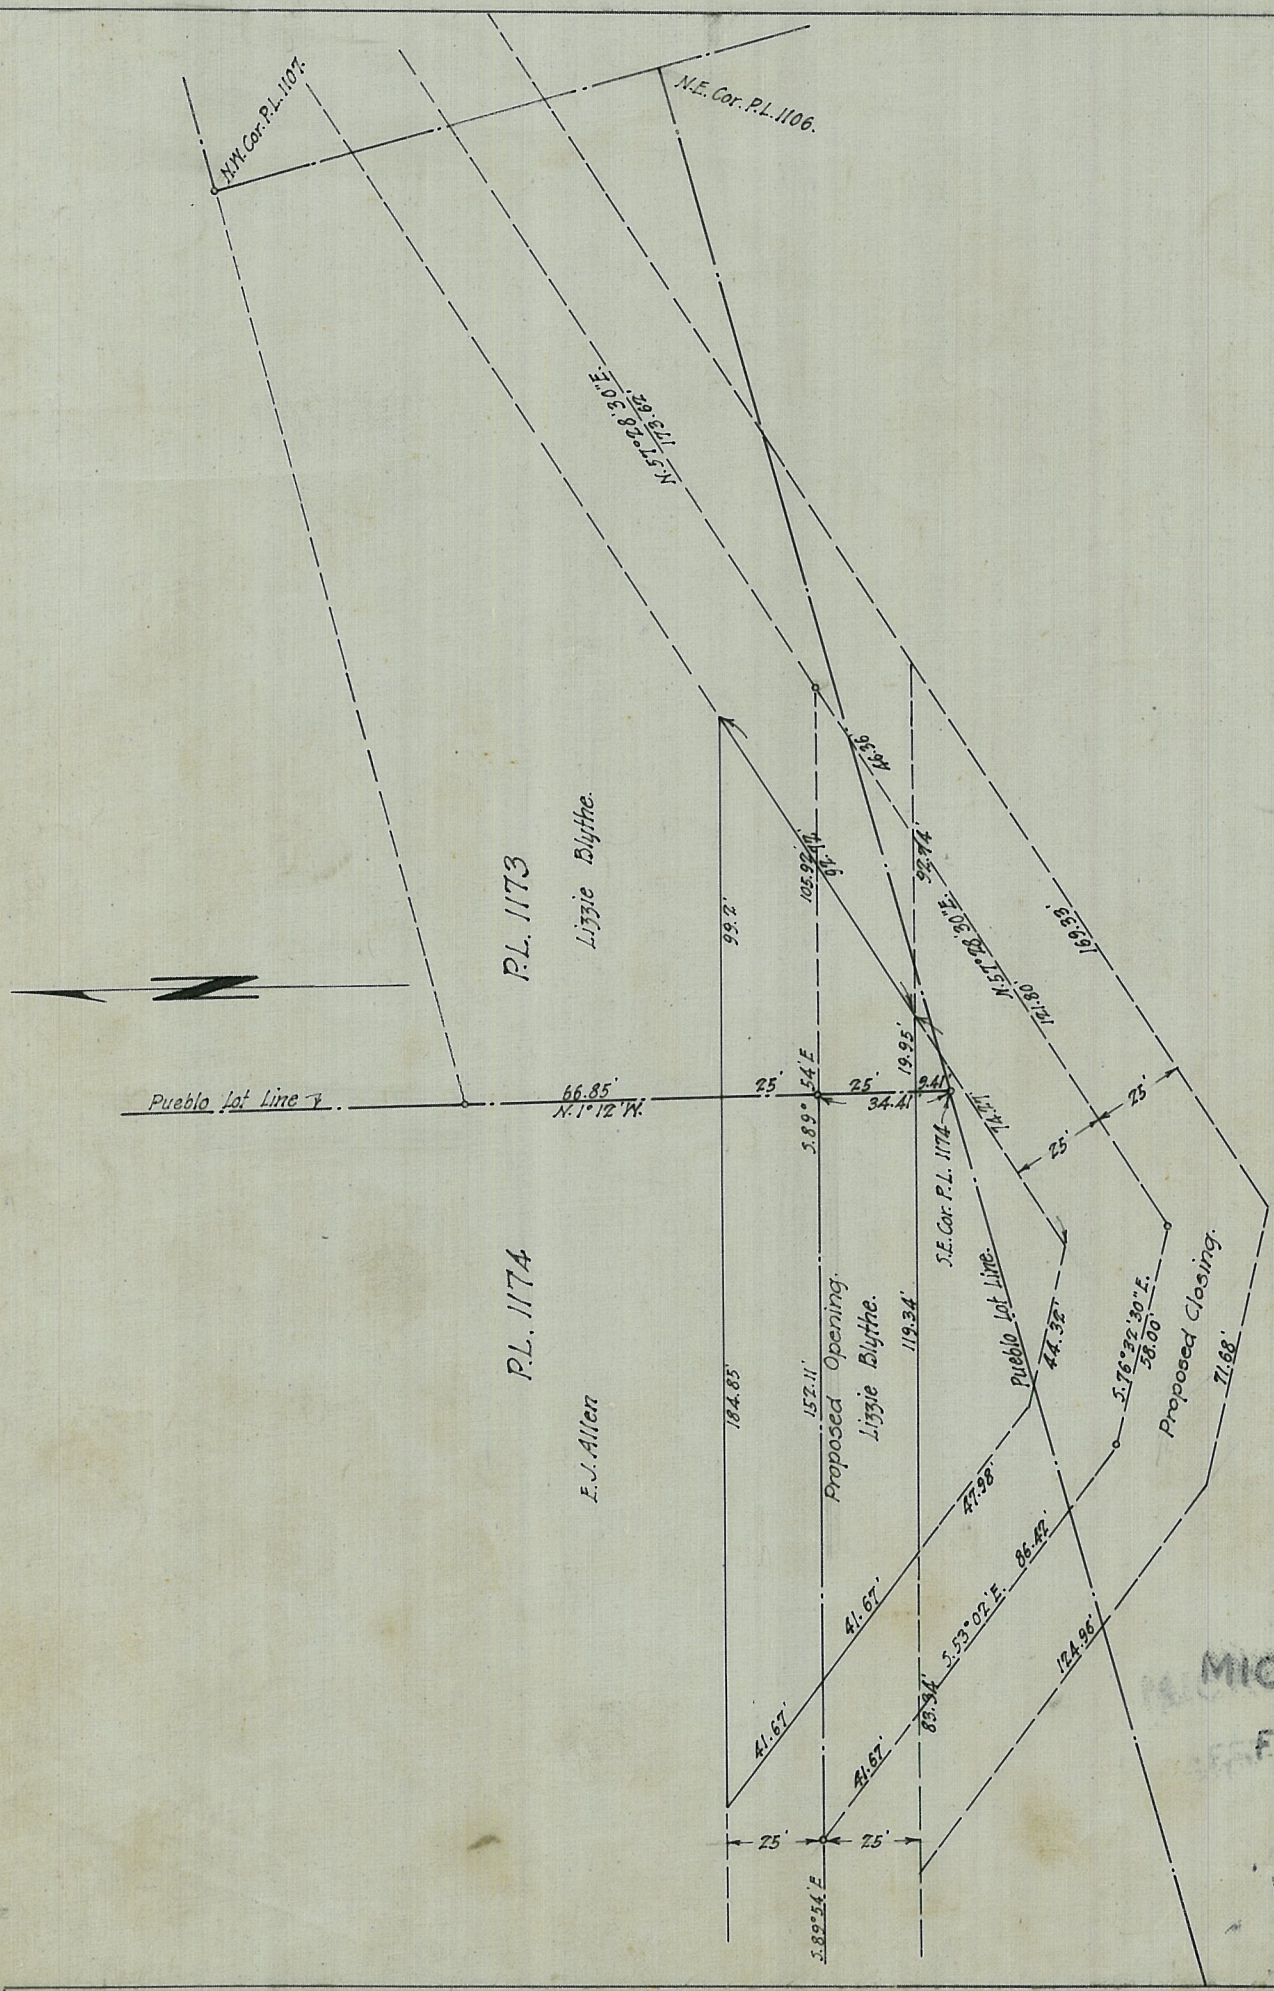

MICROFILMED
FEB - - 1969
INDEXED

DRAWN BY A.S.M. CHECKED BY A.S.M. FIELD BOOKS 877. George Cromwell CITY ENGINEER MGR. OF OPERATION	**CITY OF SAN DIEGO--OPERATING DEPARTMENT** Sketch showing proposed change in the road on the north side of Mission Valley across a portion of Pueblo Lots 1173 & 1174 of the Pueblo Lands of San Diego.	DATE 3-10-16. SCALE 1"=50' DRAWING NUMBER **78 B**