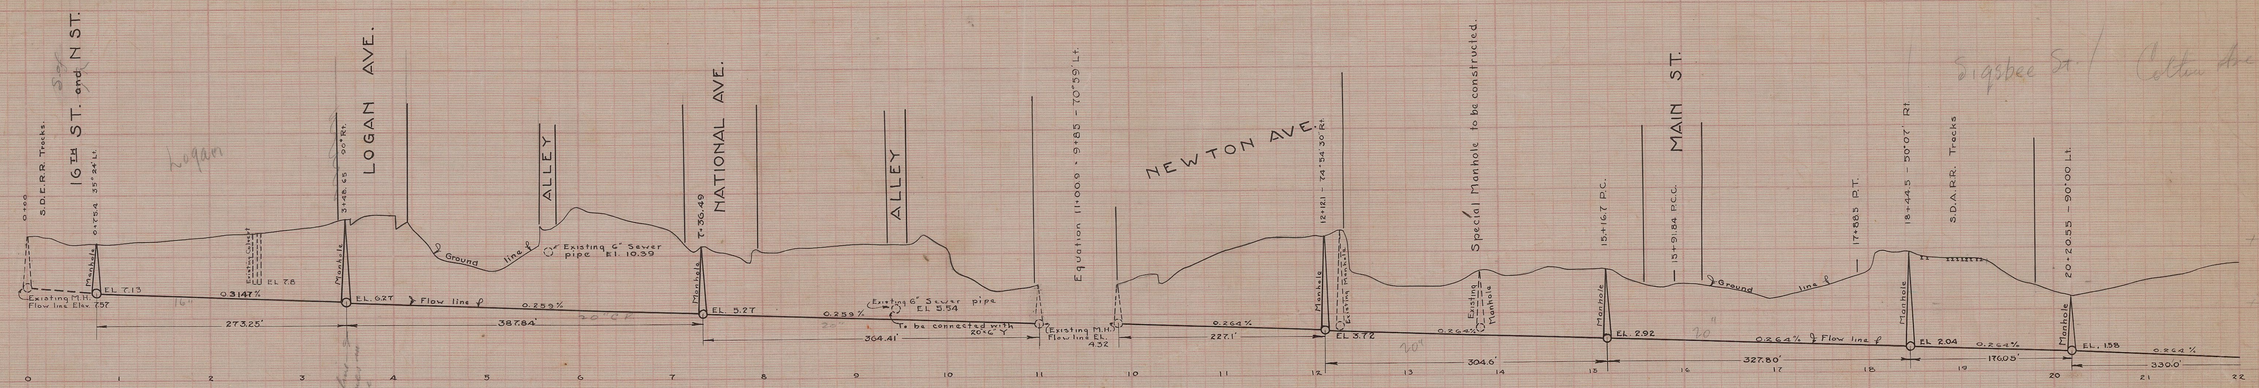

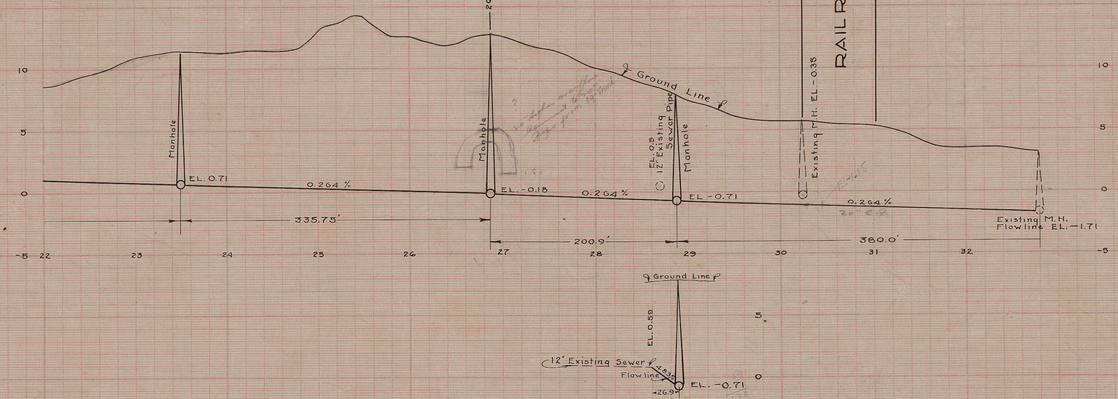

Section from 12" Sewer on ℄ of Alley and East line of Beardsley St Between Colton Ave. and Railroad Ave. to Manhole in 20" Sewer to be Constructed.

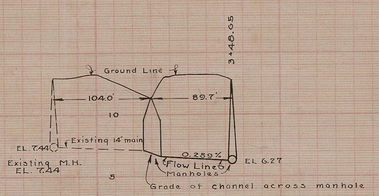

Section from 14" Main Sewer to Logan Ave.

For alignment see drawing 1558-L

CITY OF SAN DIEGO
OPERATING DEPARTMENT

PROFILE for CONSTRUCTION of
OUTFALL SEWER
From 16th & N Sts. to Foot of Beardsley

APPROVED _____ CITY ENGINEER
_____ SUPR. OF OPERATION

DATE Sept. 1924.
SCALE Hor. 1" = 80'
Vertical 1" = 8'

DRAWN BY D. A.
TRACED BY H. Hastings
CHECKED BY
FIELD BOOKS 115-198-199

CHANGED DATE O.K.

DRAWING NUMBER 226 D

MICROFILMED
JUL 1 1963