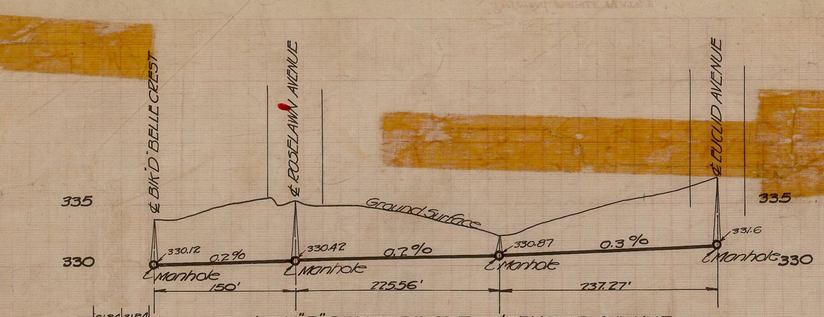

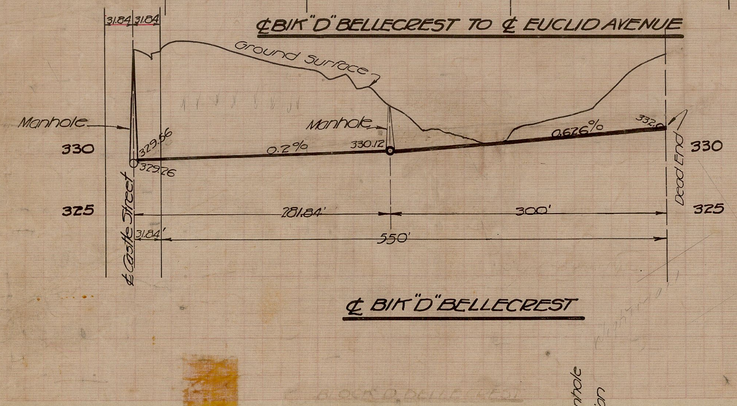

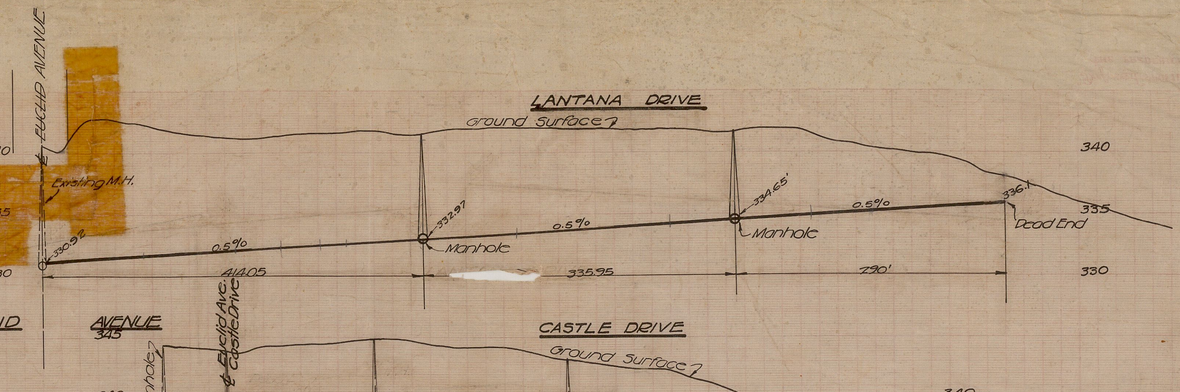

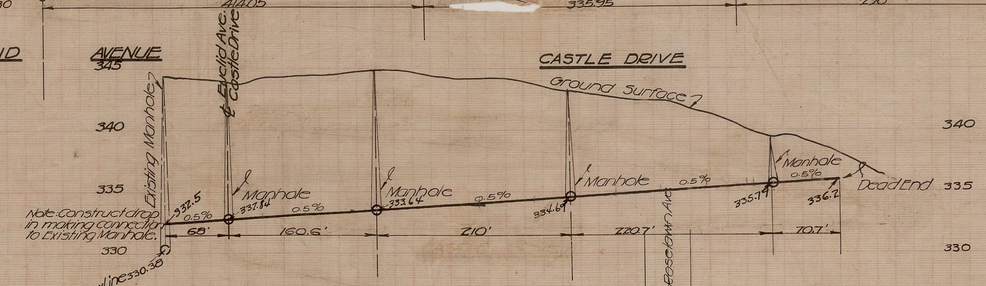

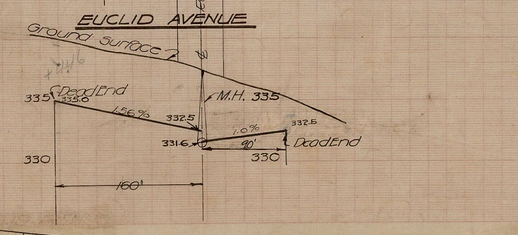

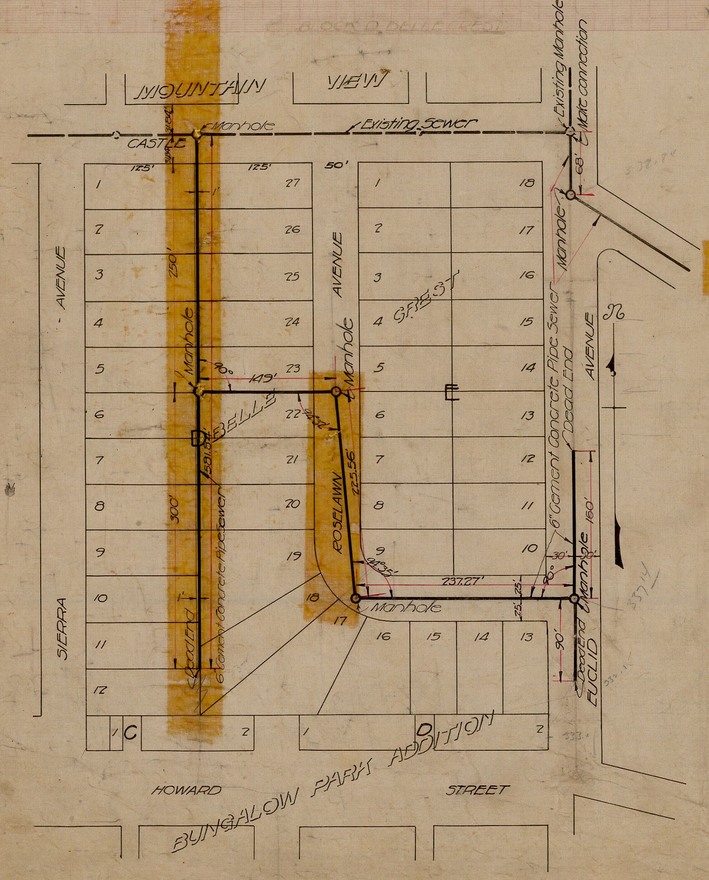

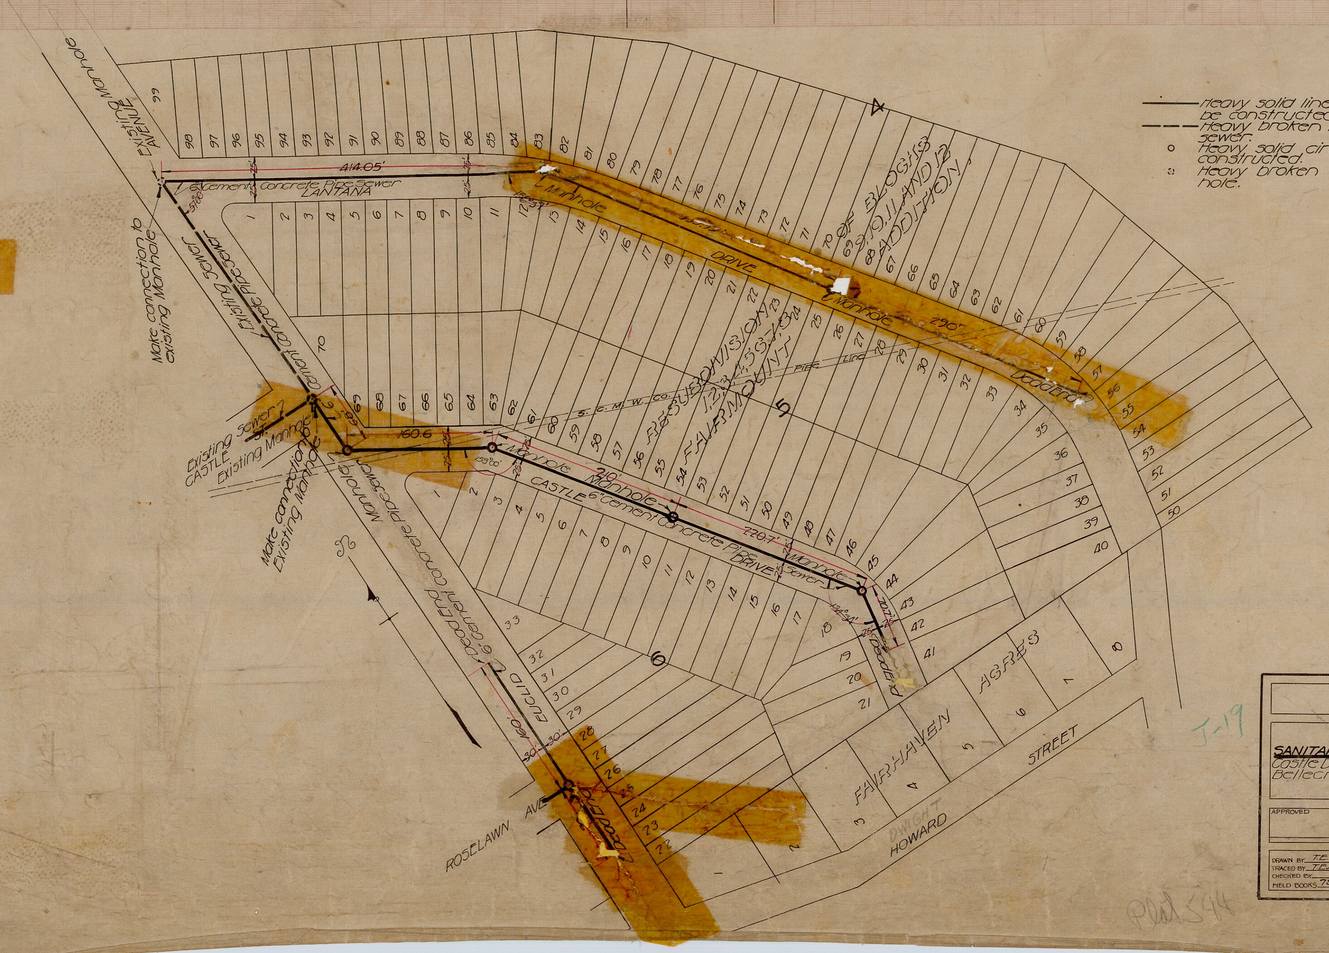

LEGEND

——— heavy solid line represents sanitary sewer to be constructed.
– – – heavy broken line represents existing sanitary sewer.
o heavy solid circle represents manhole to be constructed.
:: heavy broken circle represents existing manhole.

CITY OF SAN DIEGO
OPERATING DEPARTMENT

Plans for the construction of SANITARY SEWERS in Lantana Drive, Castle Drive, Euclid Avenue and Block D Bellecrest, Castle Street, Roselawn Avenue.

APPROVED	J. M. Bradley CITY ENGINEER	DATE Oct. 20, 1924
HEAD OF DEPARTMENT		SCALE 1"=100'
DRAWN BY: T.E.N. TRACED BY: T.E.N. CHECKED BY: FIELD BOOKS: 782	CHECKED APR - 1963 DATE O.K.	DRAWING NUMBER 229 D

J-19

MICROFILMED
APR - 1963

Plat 544