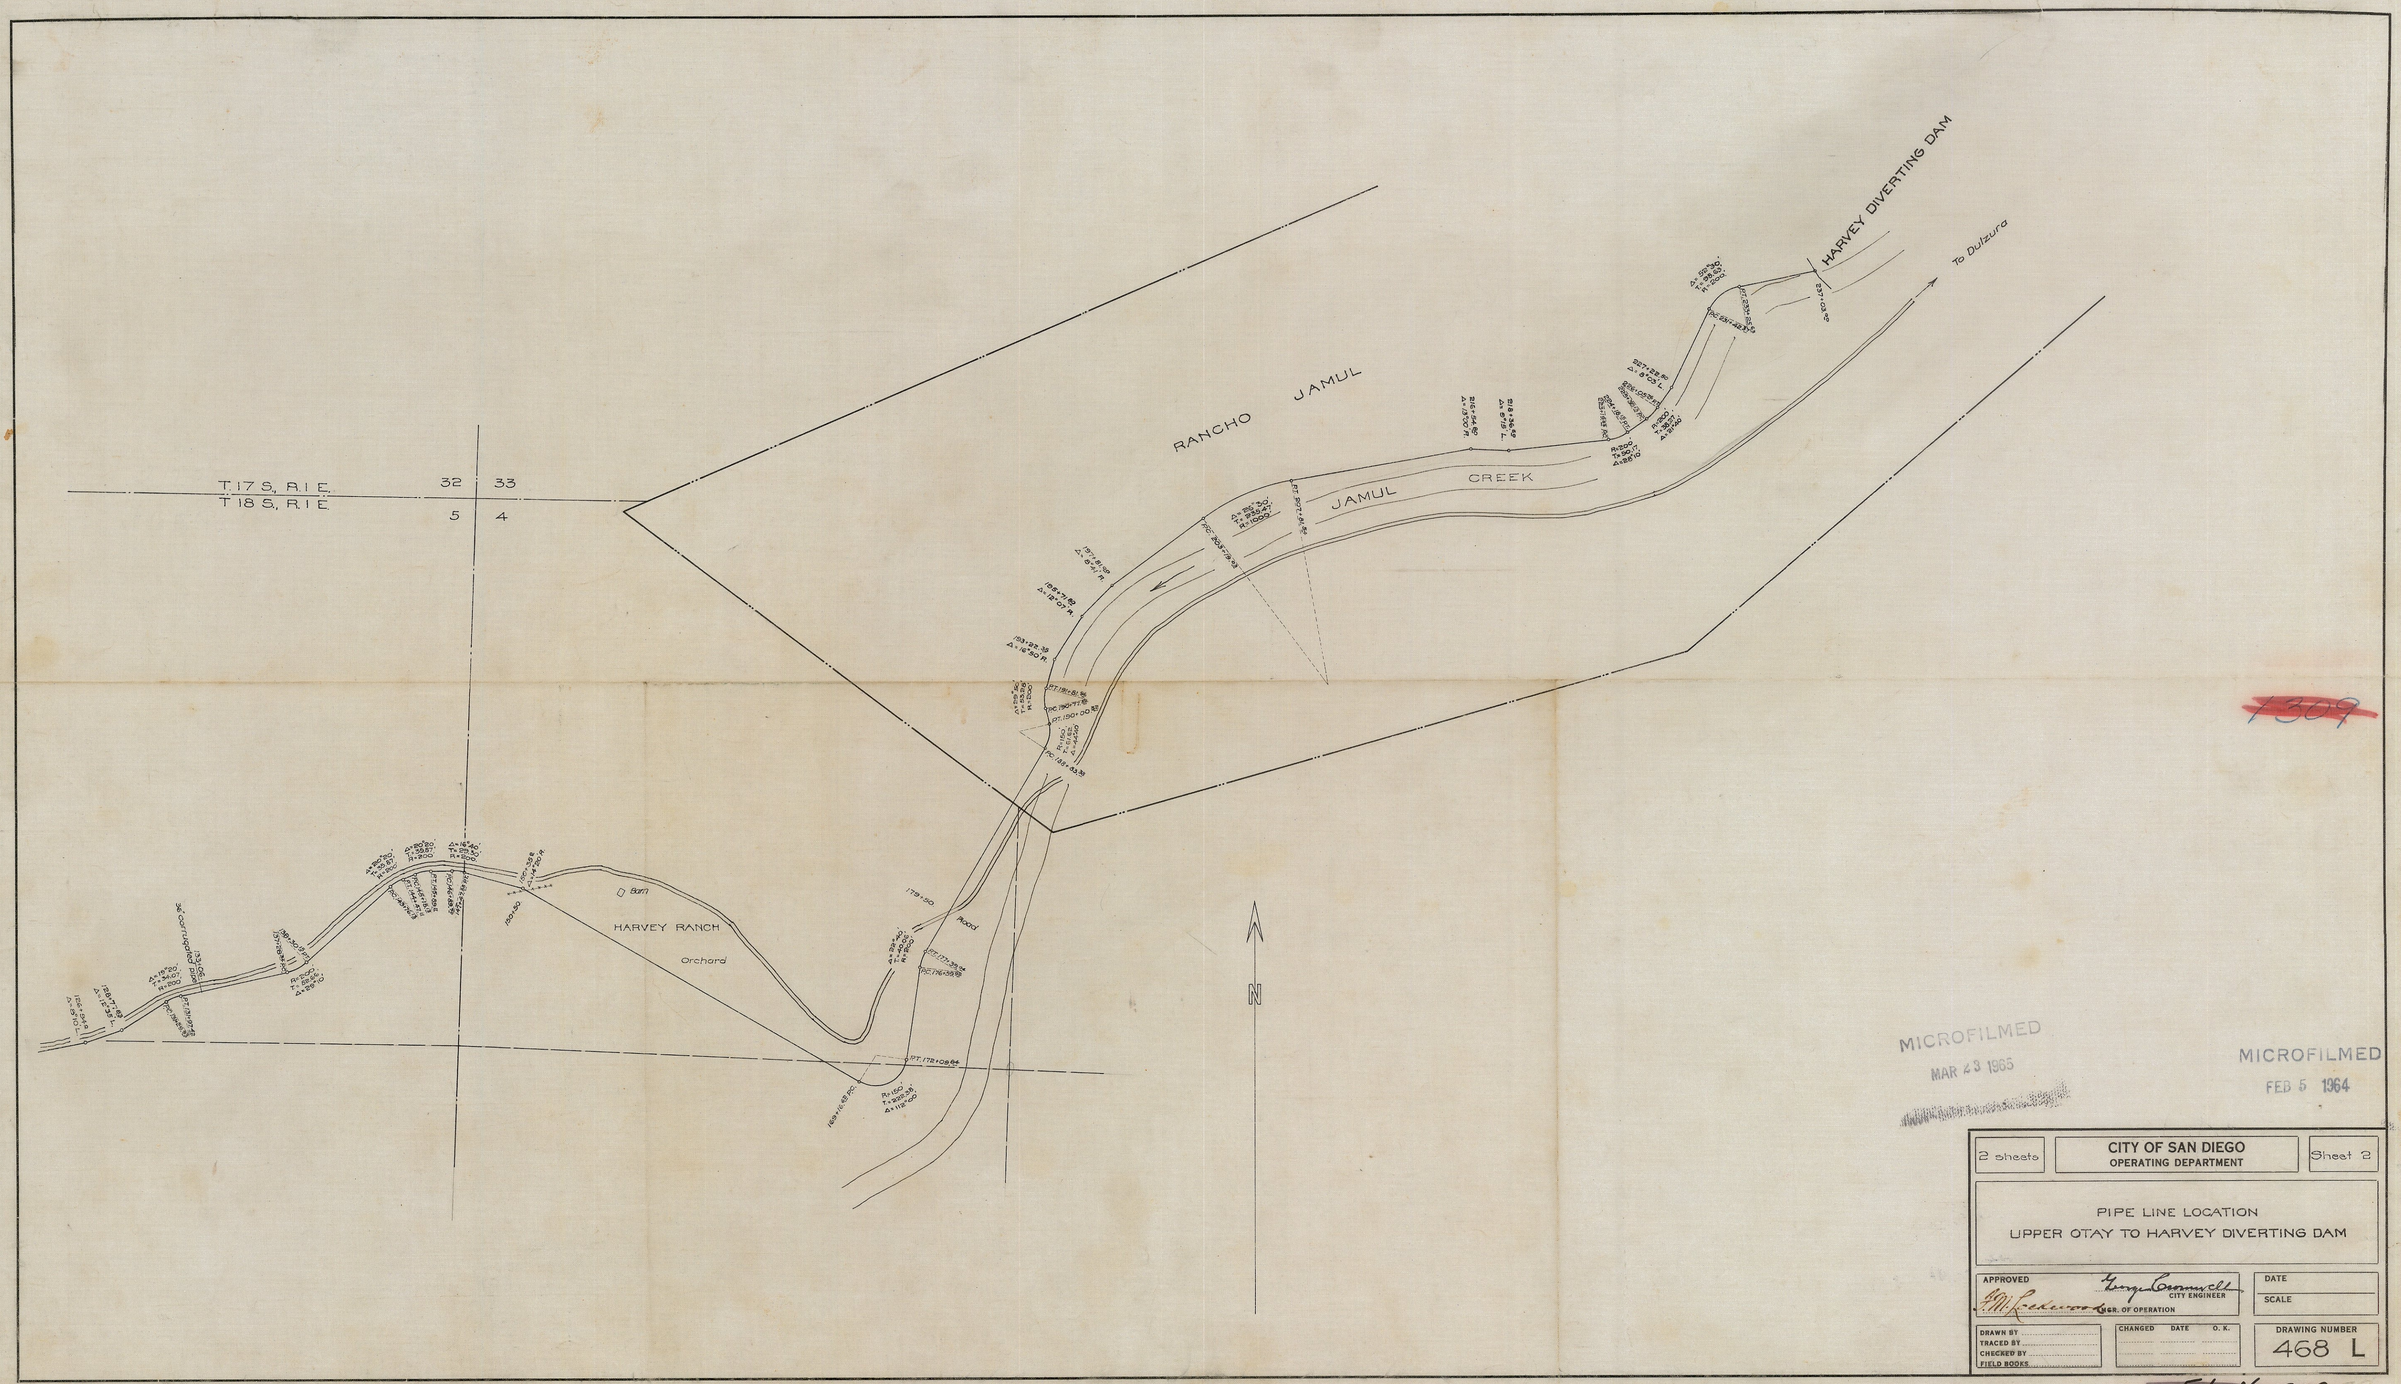

1309

MICROFILMED
MAR 23 1965

MICROFILMED
FEB 5 1964

2 sheets	CITY OF SAN DIEGO OPERATING DEPARTMENT	Sheet 2

PIPE LINE LOCATION
UPPER OTAY TO HARVEY DIVERTING DAM

APPROVED		DATE
F. M. Rickenson MGR. OF OPERATION	George Cromwell CITY ENGINEER	SCALE

DRAWN BY TRACED BY CHECKED BY FIELD BOOKS	CHANGED DATE O. K.	DRAWING NUMBER 468 L

File No. 1309