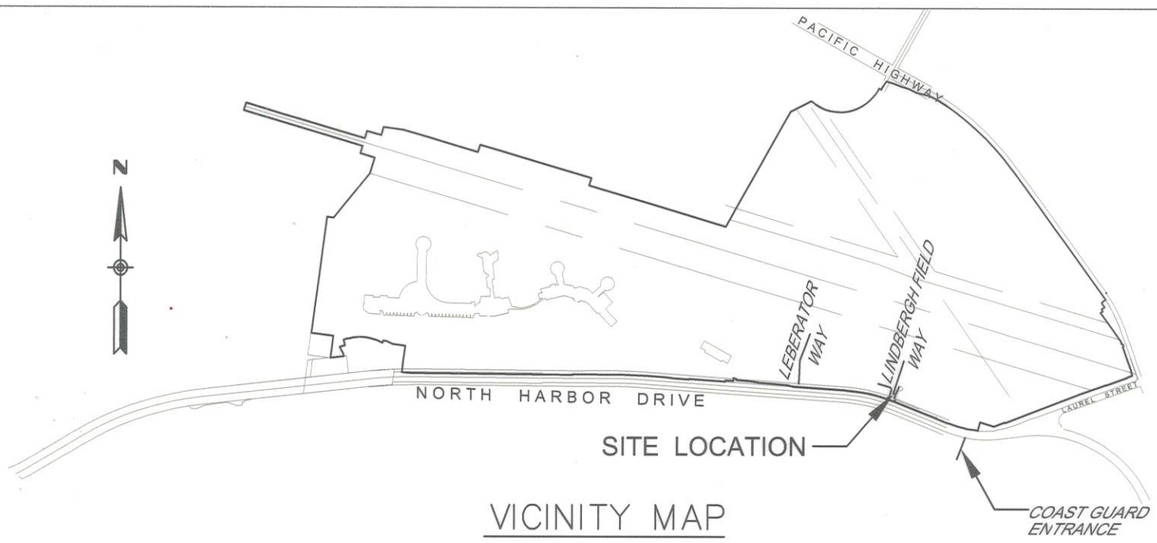

VICINITY MAP

NOT TO SCALE

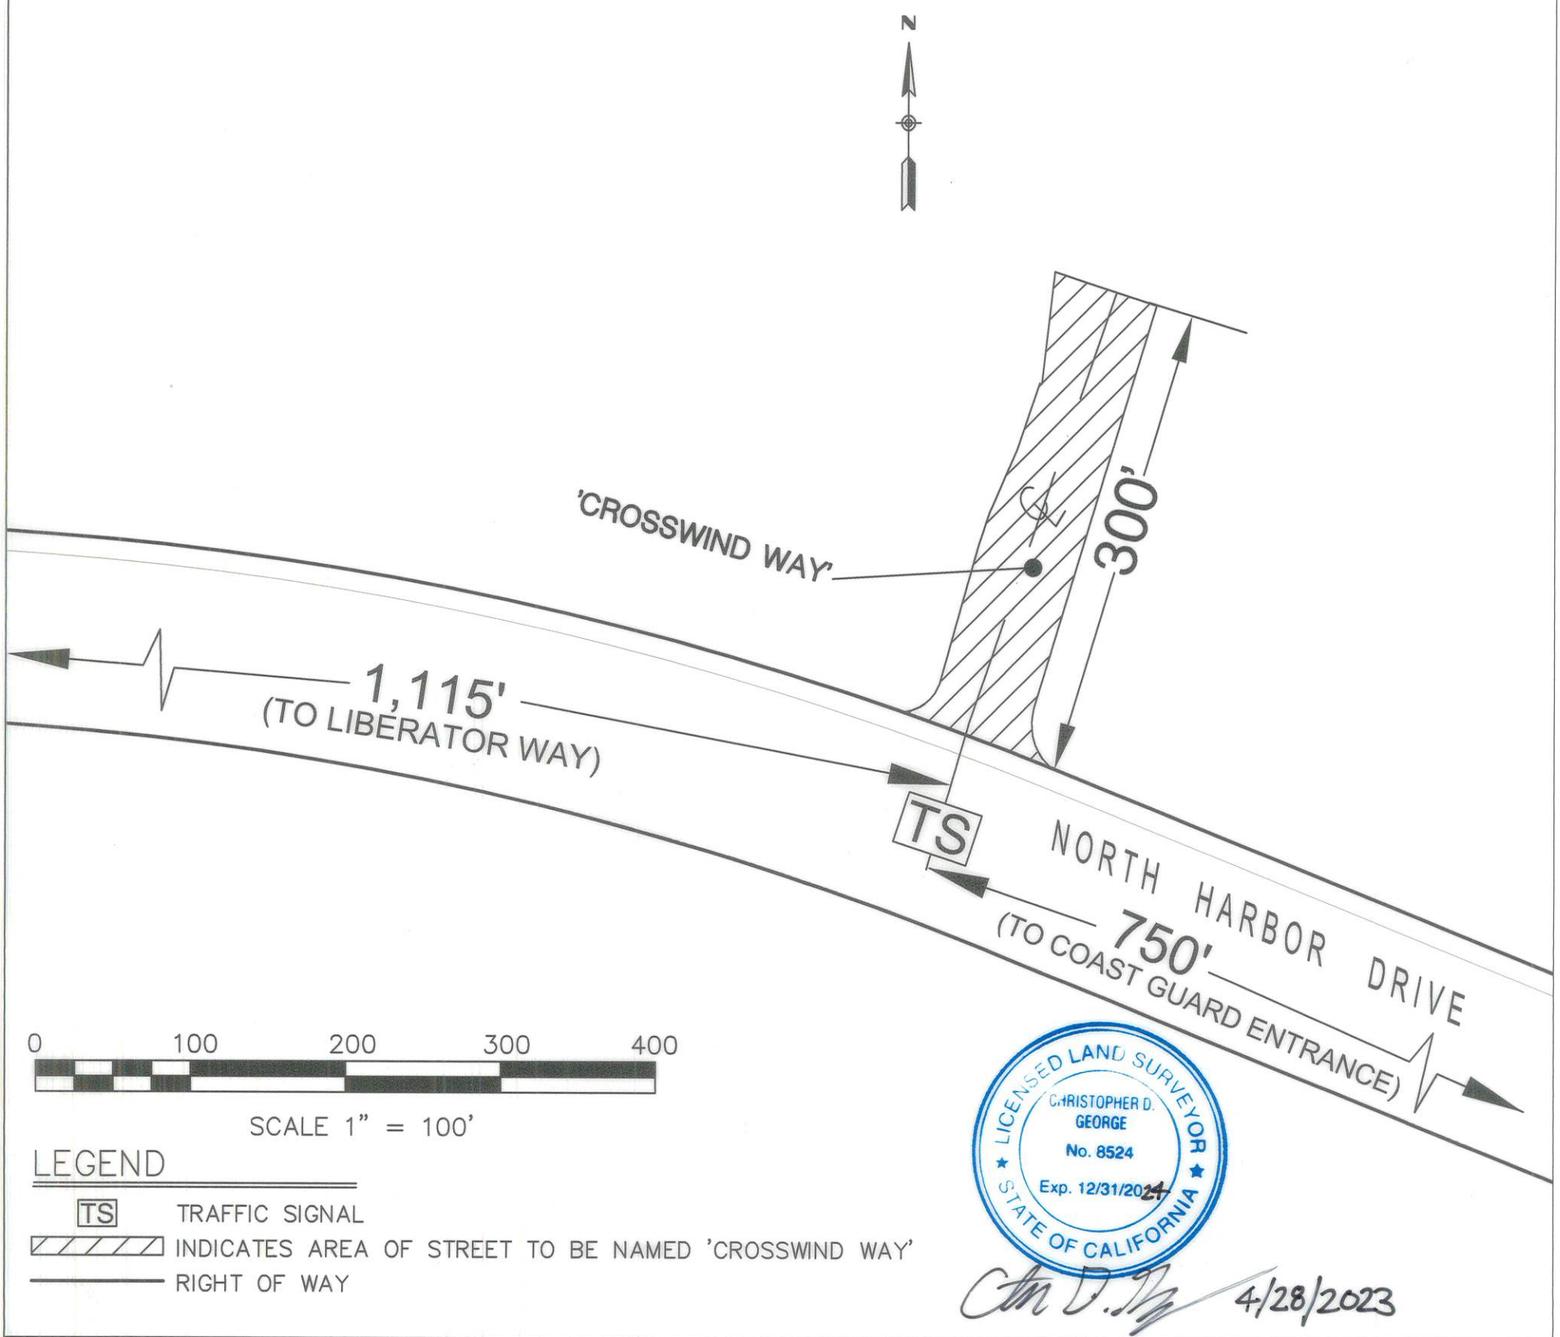

LEGEND

TS TRAFFIC SIGNAL

INDICATES AREA OF STREET TO BE NAMED 'CROSSWIND WAY'

RIGHT OF WAY

LICENSED LAND SURVEYOR
CHRISTOPHER D. GEORGE
No. 8524
Exp. 12/31/2024
STATE OF CALIFORNIA

4/28/2023

STREET NAME FOR PRIVATE DRIVEWAY :

CROSSWIND WAY

DESCRIPTION	BY	APPROVED	DATE	FILMED
ORIGINAL	A.V.			
STATUS				

CITY OF SAN DIEGO, CALIFORNIA

SHEET 1 OF 1 SHEET

FOR CITY LAND SURVEYOR — DATE 6/2/2023

100720-1-B

PRJ 1080181

I.O. N/A

1844-6269
CCS 83 COORDINATES

204-1709
NAD 27 COORDINATES

B001