(12)

E.S. Bogart

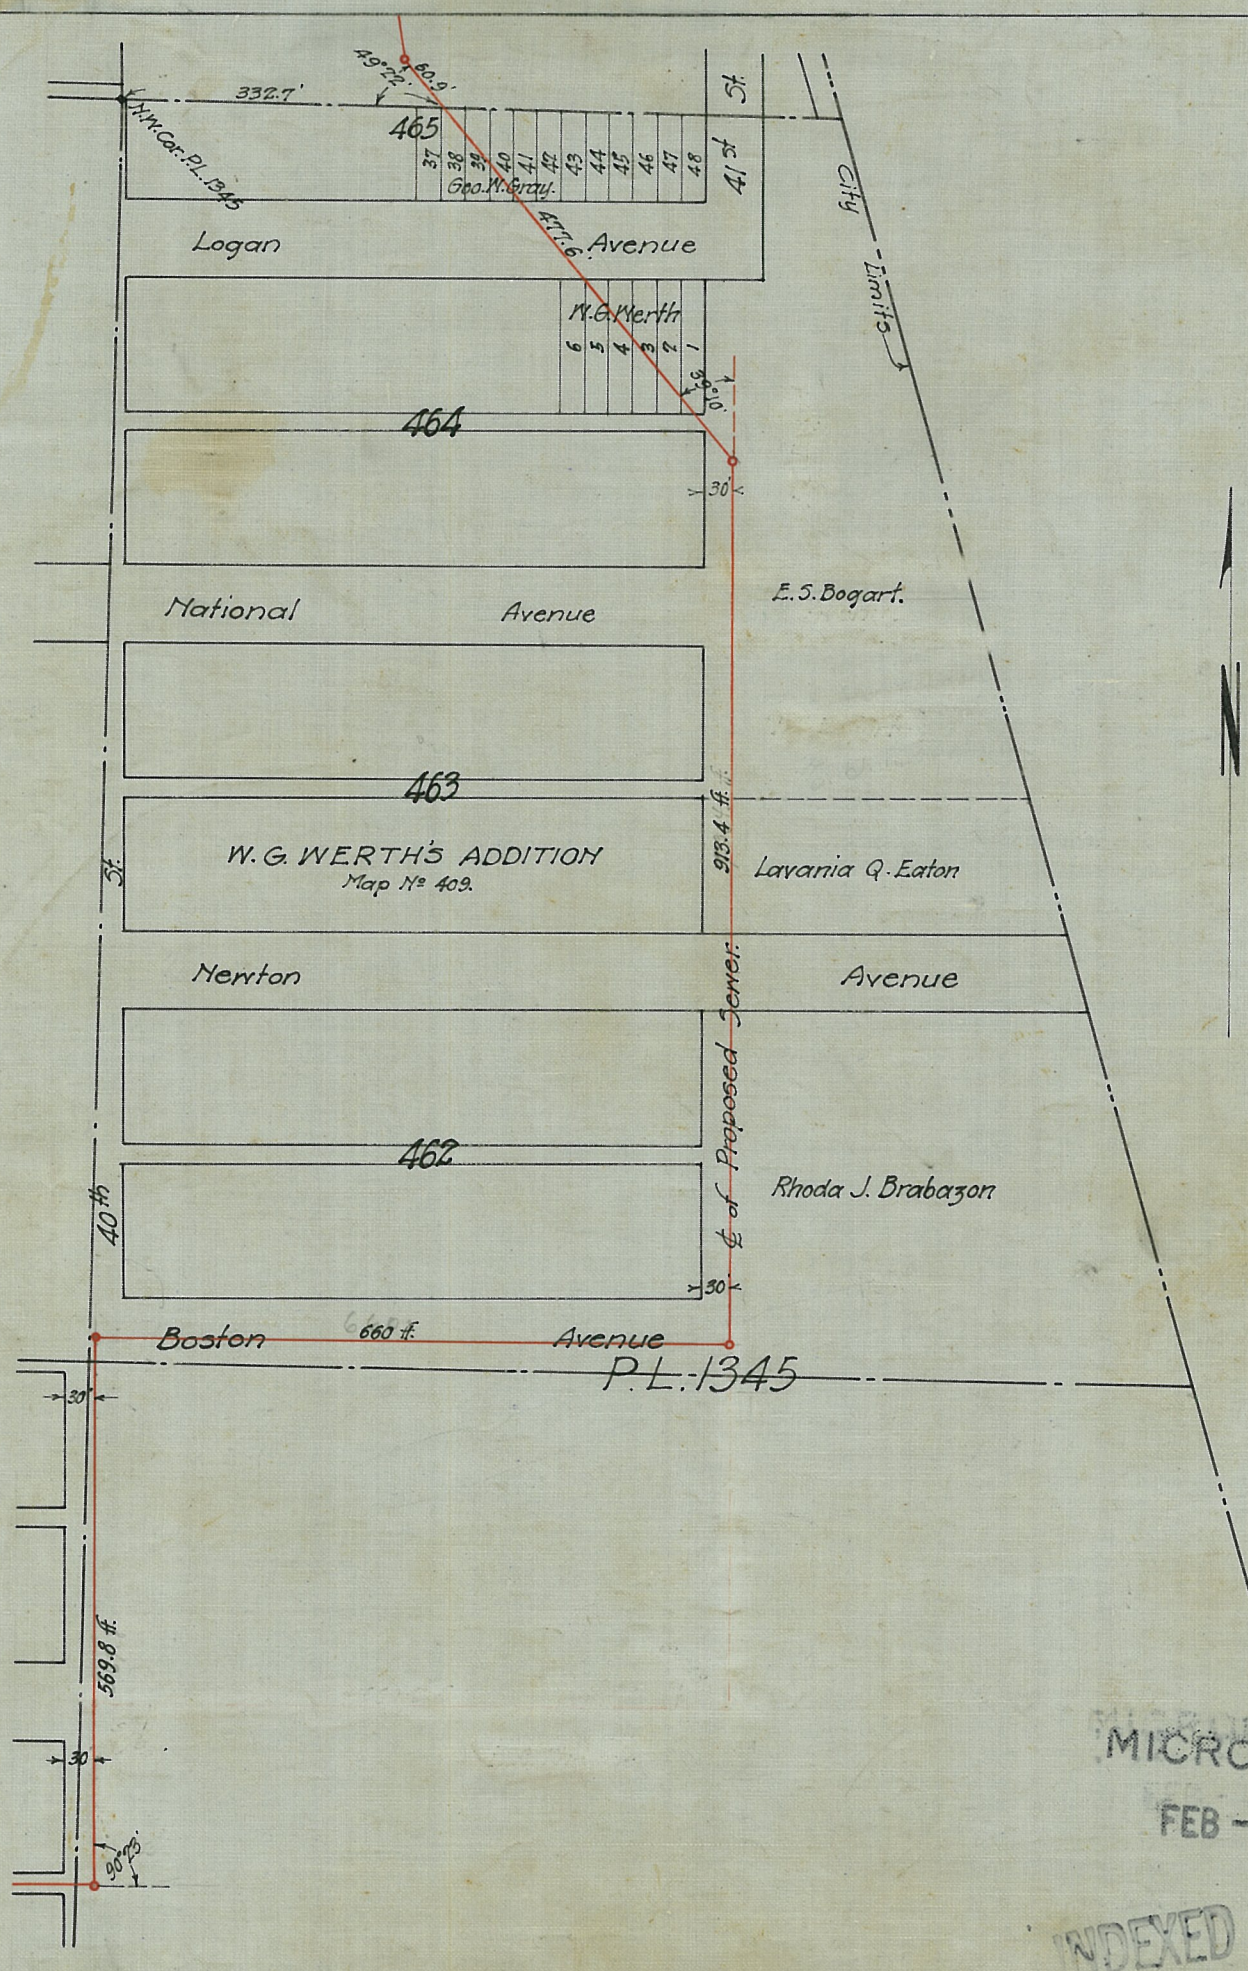

MICROFILMED
FEB - - 1963
INDEXED

DRAWN BY A.S.M. CHECKED BY FIELD BOOKS George Cromwell CITY ENGINEER F.M. Lockwood MGR. OF OPERATION	**CITY OF SAN DIEGO—OPERATING DEPARTMENT** Plat showing center line of proposed sewer across Blocks 464 and 465 W.G. Werth's Addition and a portion of Pueblo Lot 1345. I-24	DATE 9-17-15 SCALE 1" = 200' DRAWING NUMBER 20 B