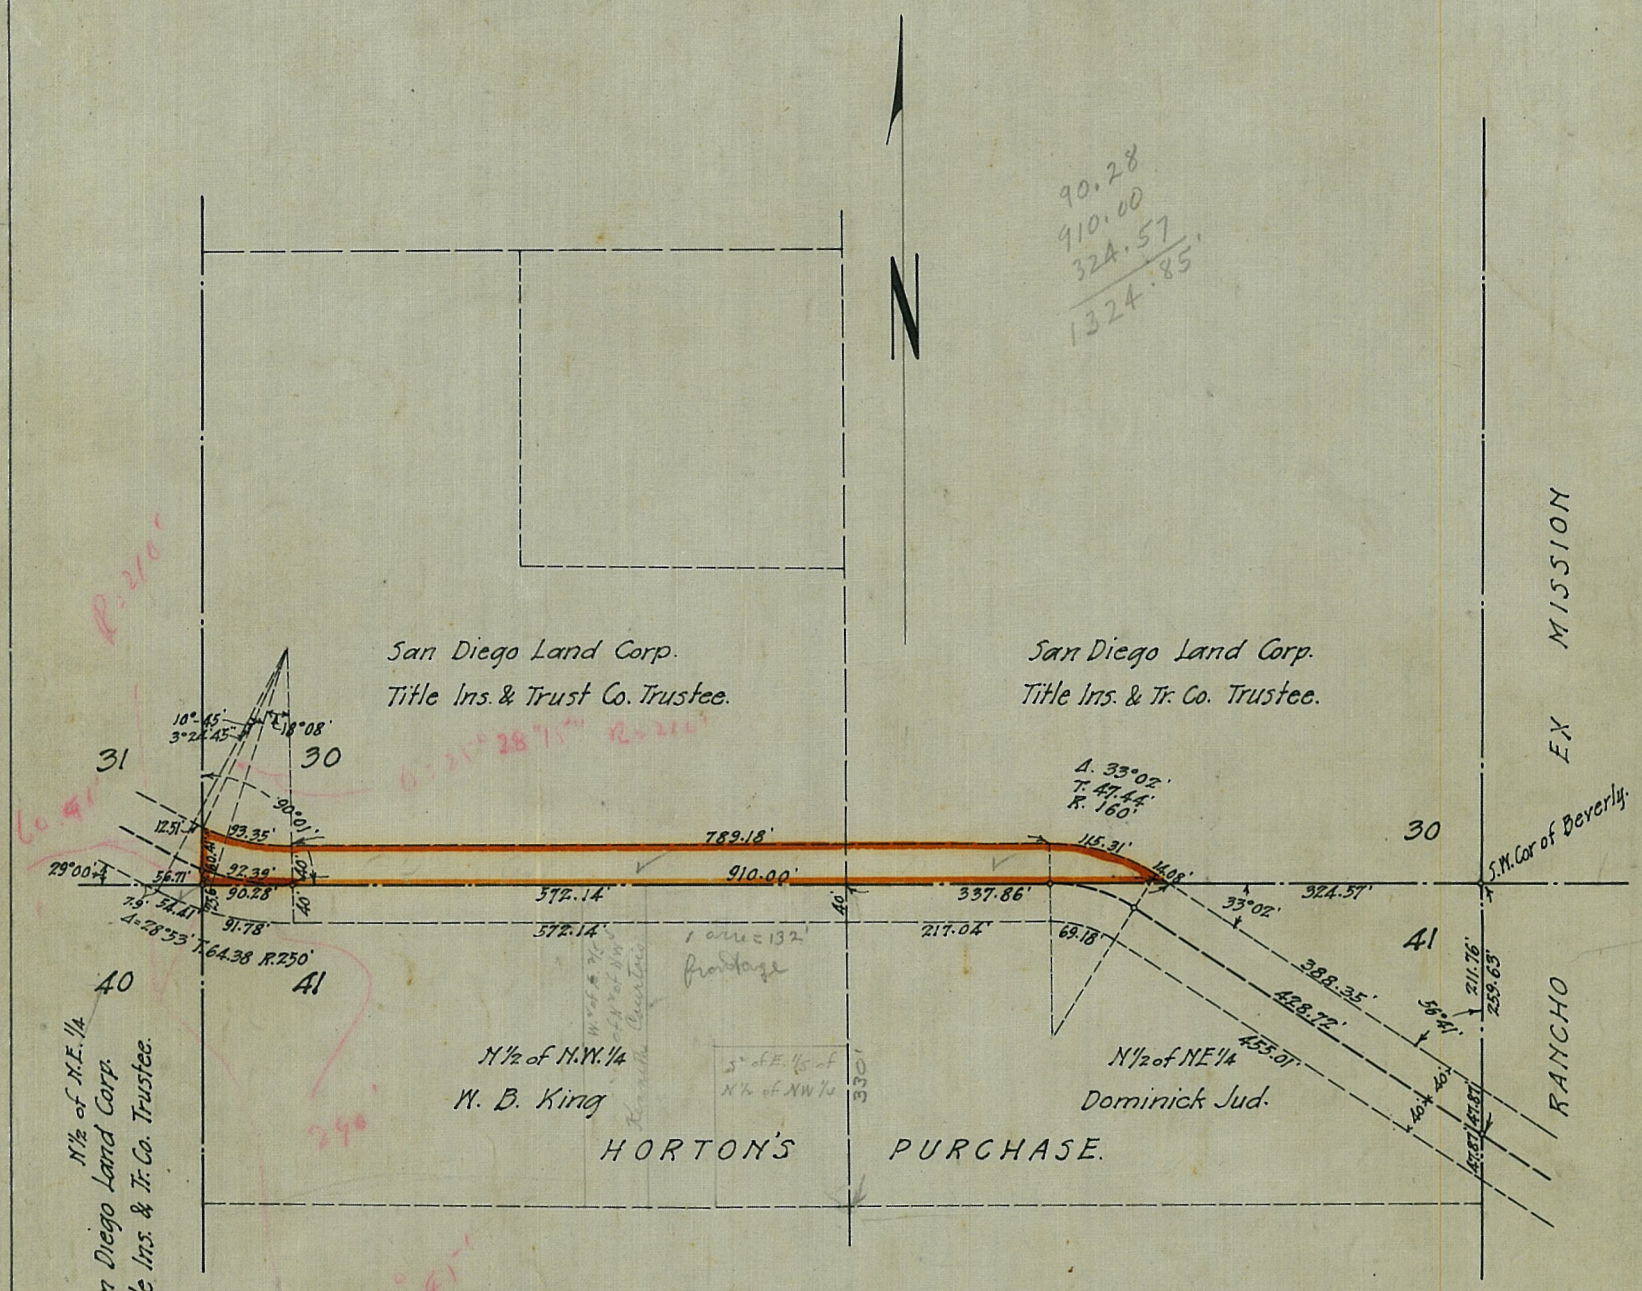

DEED STATES FOR MARKET ST.
ORD. 7340, MAY 16, 1918 NAMES MARKET ST.

763- SAN DIEGO LAND CORP. APRIL 18 1917 RECORDED APR 30 1918 BOOK 758 PAGE 53
Ord. 705 (N.S.) adopted Aug. 9, 1935, changes name from Market St. to GUYMON STREET.

MICROFILMED
MAR - - 1963

DRAWN BY Monroe CHECKED BY H.W.J. FIELD BOOKS George Cromwell CITY ENGINEER F.M. Lockwood MGR. OF OPERATION	CITY OF SAN DIEGO--OPERATING DEPARTMENT PLAT OF THE EXTENSION OF MARKET ST. OPENING 4-58	DATE 2-2-17. SCALE 1" = 200' DRAWING NUMBER 204 B