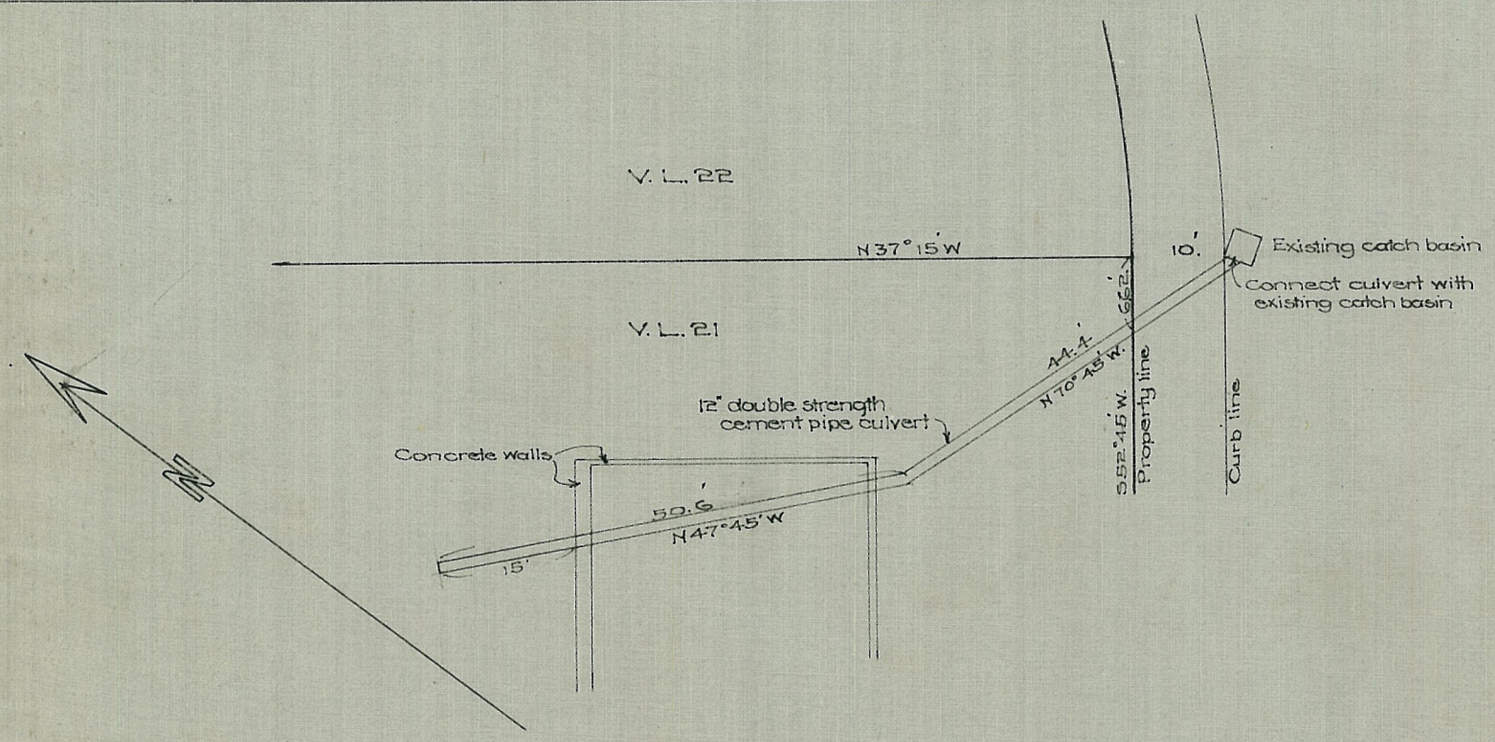

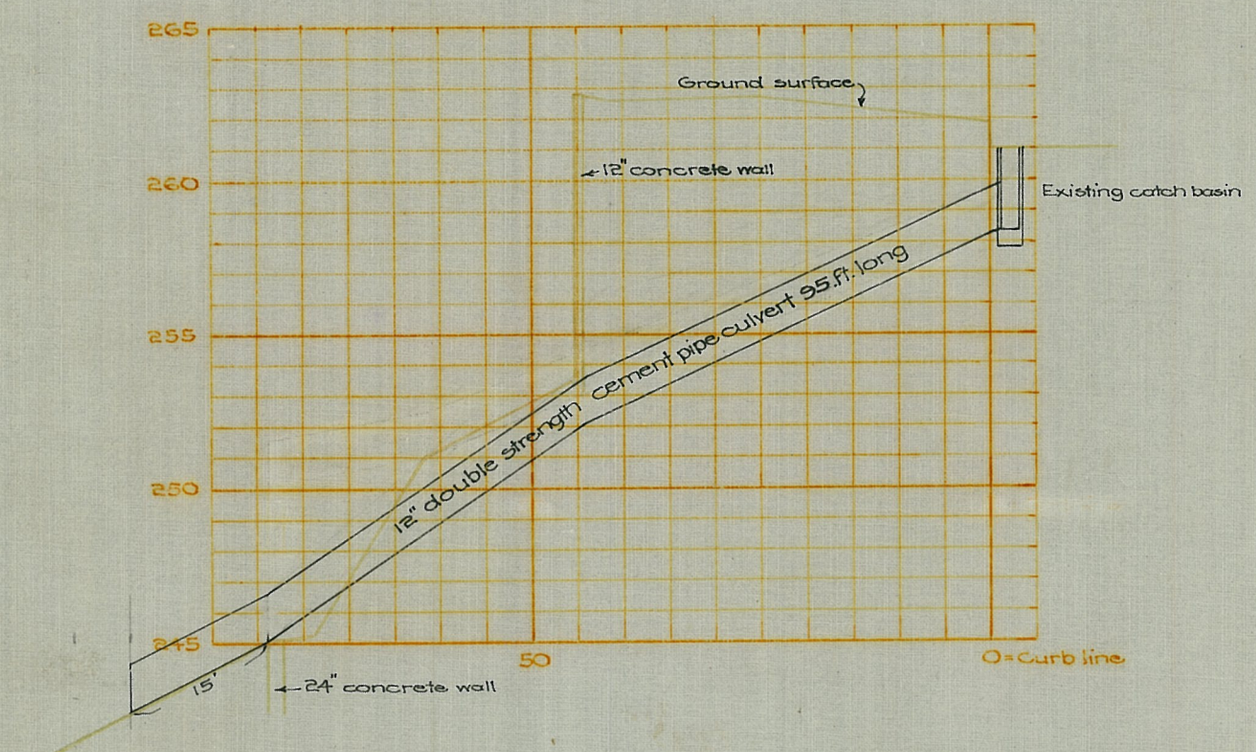

MICROFILMED
FEB - - 1963

DRAWN BY H.W.J. CHECKED BY FIELD BOOKS 1002 George Bracewell CITY ENGINEER F. M. Lockwood MGR. OF OPERATION	CITY OF SAN DIEGO--OPERATING DEPARTMENT PLANS FOR CULVERT THROUGH VILLA LOT 21 MISSION HILLS	DATE NOV. 1917 SCALE 1" = 20' DRAWING NUMBER 353 B

Indexed