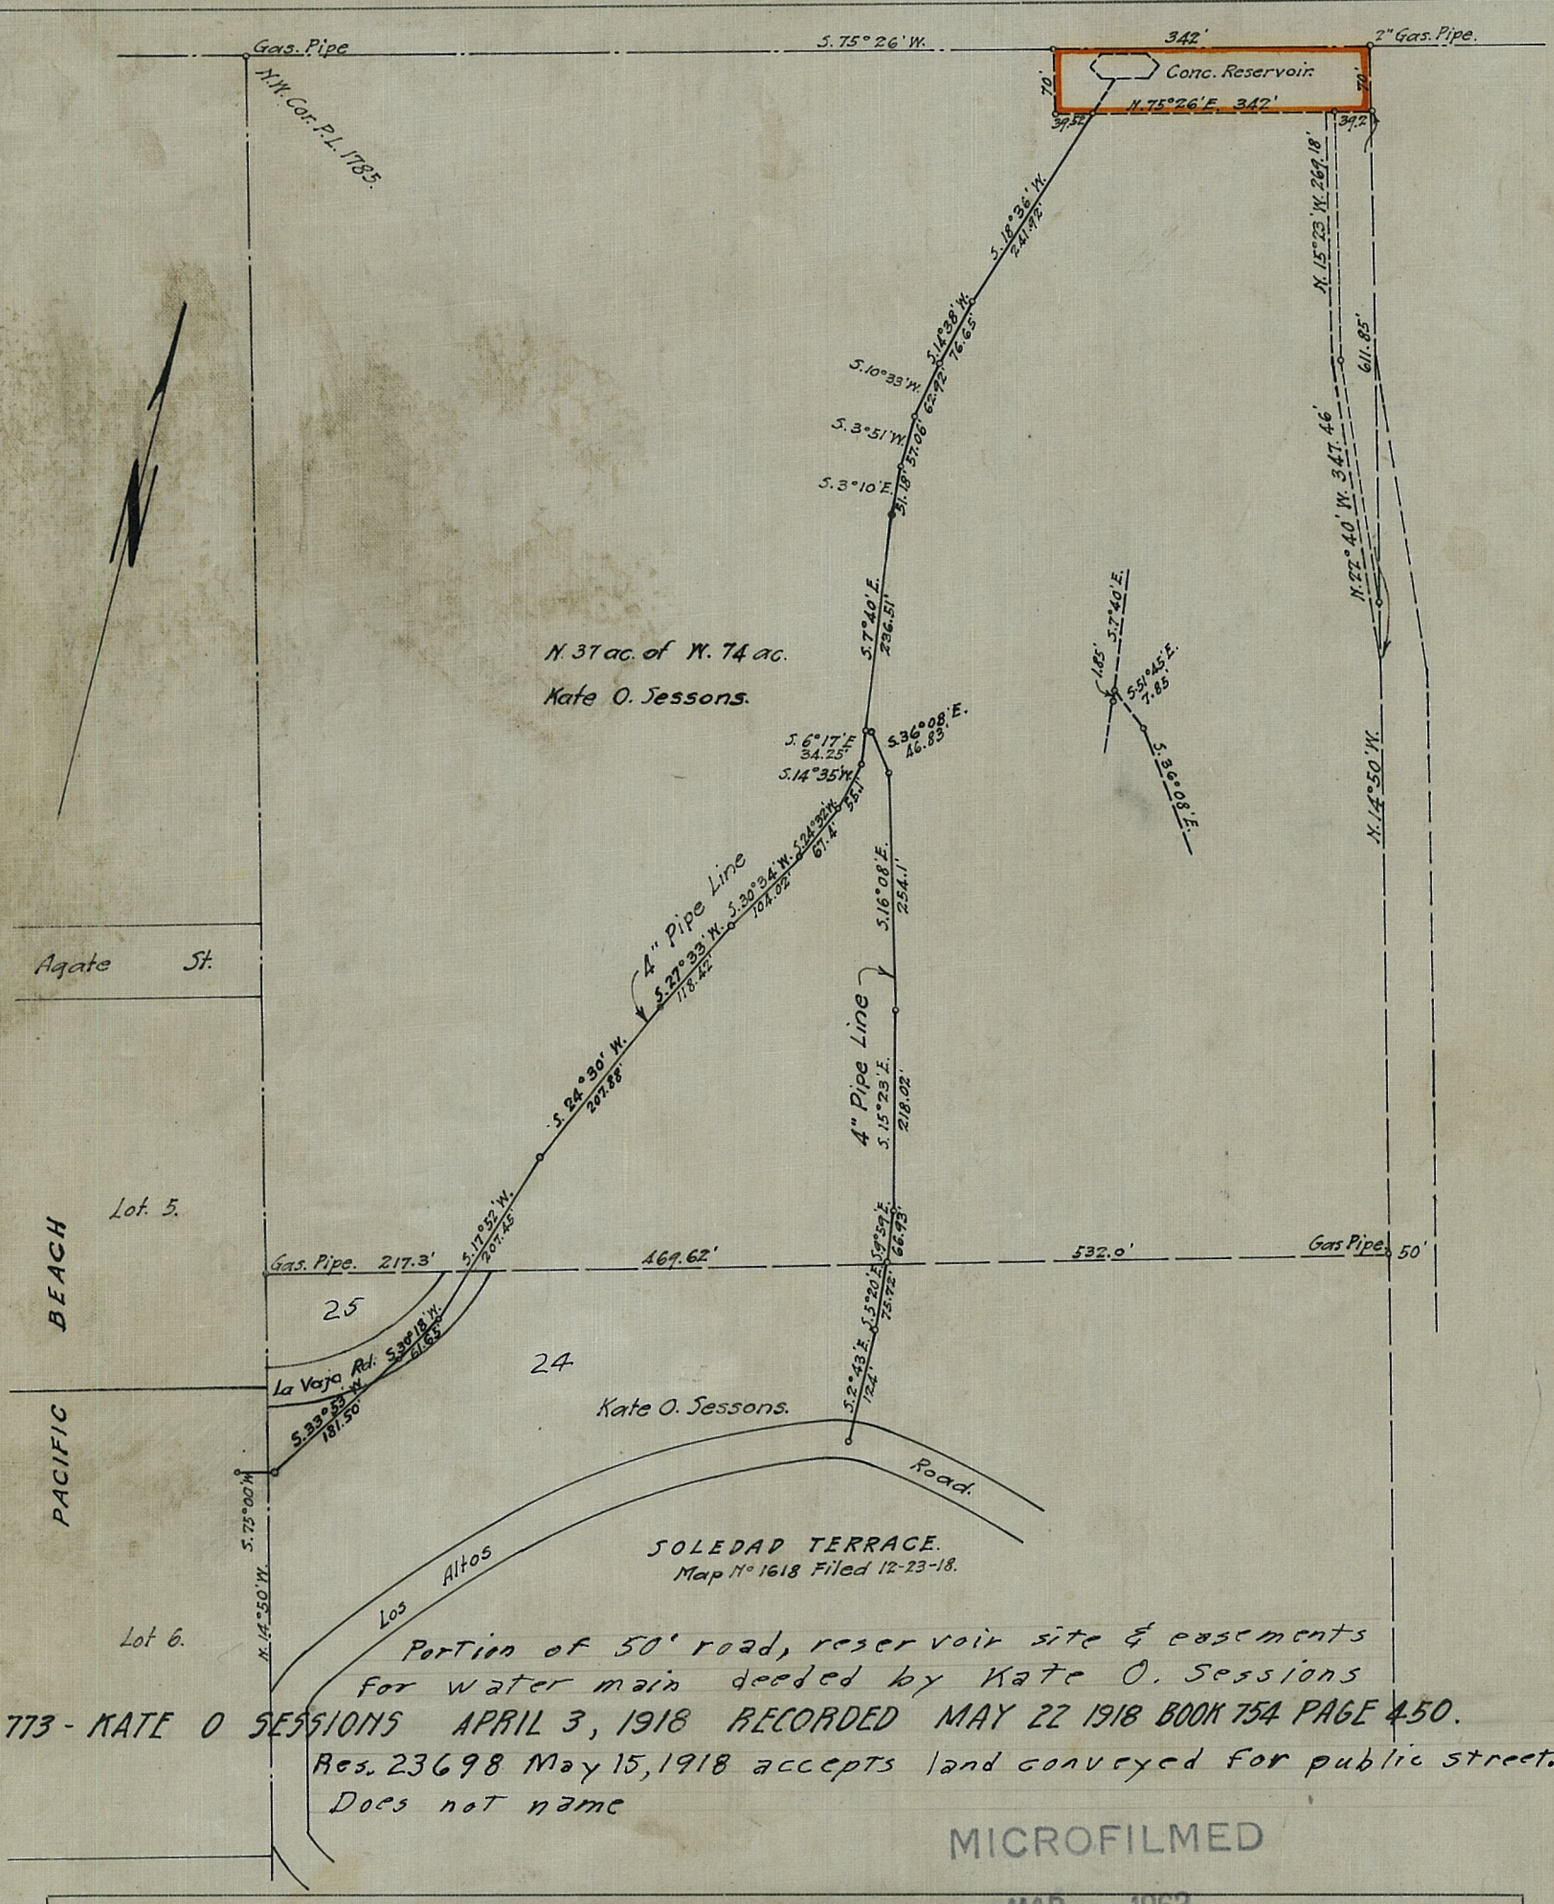

Portion of 50' road, reservoir site & easements for water main deeded by Kate O. Sessions

773 - KATE O SESSIONS APRIL 3, 1918 RECORDED MAY 22 1918 BOOK 754 PAGE 450.

Res. 23698 May 15, 1918 accepts land conveyed for public street. Does not name

MICROFILMED
MAR - - 1963

DRAWN BY Monroe.	CITY OF SAN DIEGO--OPERATING DEPARTMENT	DATE Mar. 1918
CHECKED BY	RESERVOIR & PIPE LINES IN P.L. 1785.	SCALE 1" = 200.
FIELD BOOKS 984.		DRAWING NUMBER
CITY ENGINEER	OPENING 16-69	354. B
MGR. OF OPERATION		

234-1689 (III-17)