EXHIBIT 'B'

APN: 431-170-23 LOT 10
OWNERS: OLIVER SOBERANIS AND LUDI SOBERANIS ,
HUSBAND AND WIFE, AS JOINT TENANTS

APN: 431-170-24 LOT 11
OWNERS: DONALD E. SHANDS AND ROSEMARIE SHANDS ,
HUSBAND AND WIFE, AS JOINT TENANTS

LEGEND

( ) INDICATES RECORD DATA PER MAP 3135

INDICATES EXISTING SEWER EASEMENT WITHIN LOT 10 DEDICATED PER MAP 3135 PROPOSED FOR VACATION
PARCEL AREA = 426.16 SQ. FT, 0.0010 ACRE
DOC. No 2019-181741 RECORDED MAY 14, 2019

INDICATES EXISTING SEWER EASEMENT WITHIN LOT 11 DEDICATED PER PER MAP 3135 PROPOSED FOR VACATION
PARCEL AREA = 433.49 SQ. FT, 0.0010 ACRE
DOC. No. 2019-0181760 RECORDED MAY 14, 2019

REFERENCES

CITY DWGS. 11549-L, 37161-07-D
MAP 3135
PL 1190
MM 36 PUEBLO LANDS

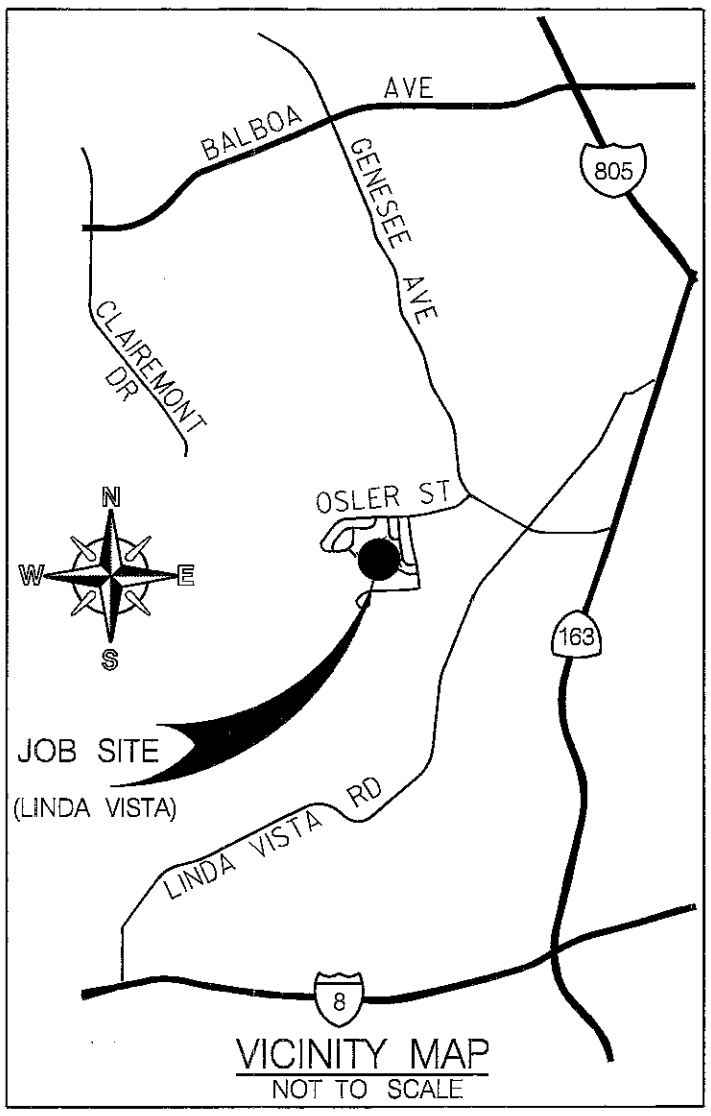

VICINITY MAP
NOT TO SCALE

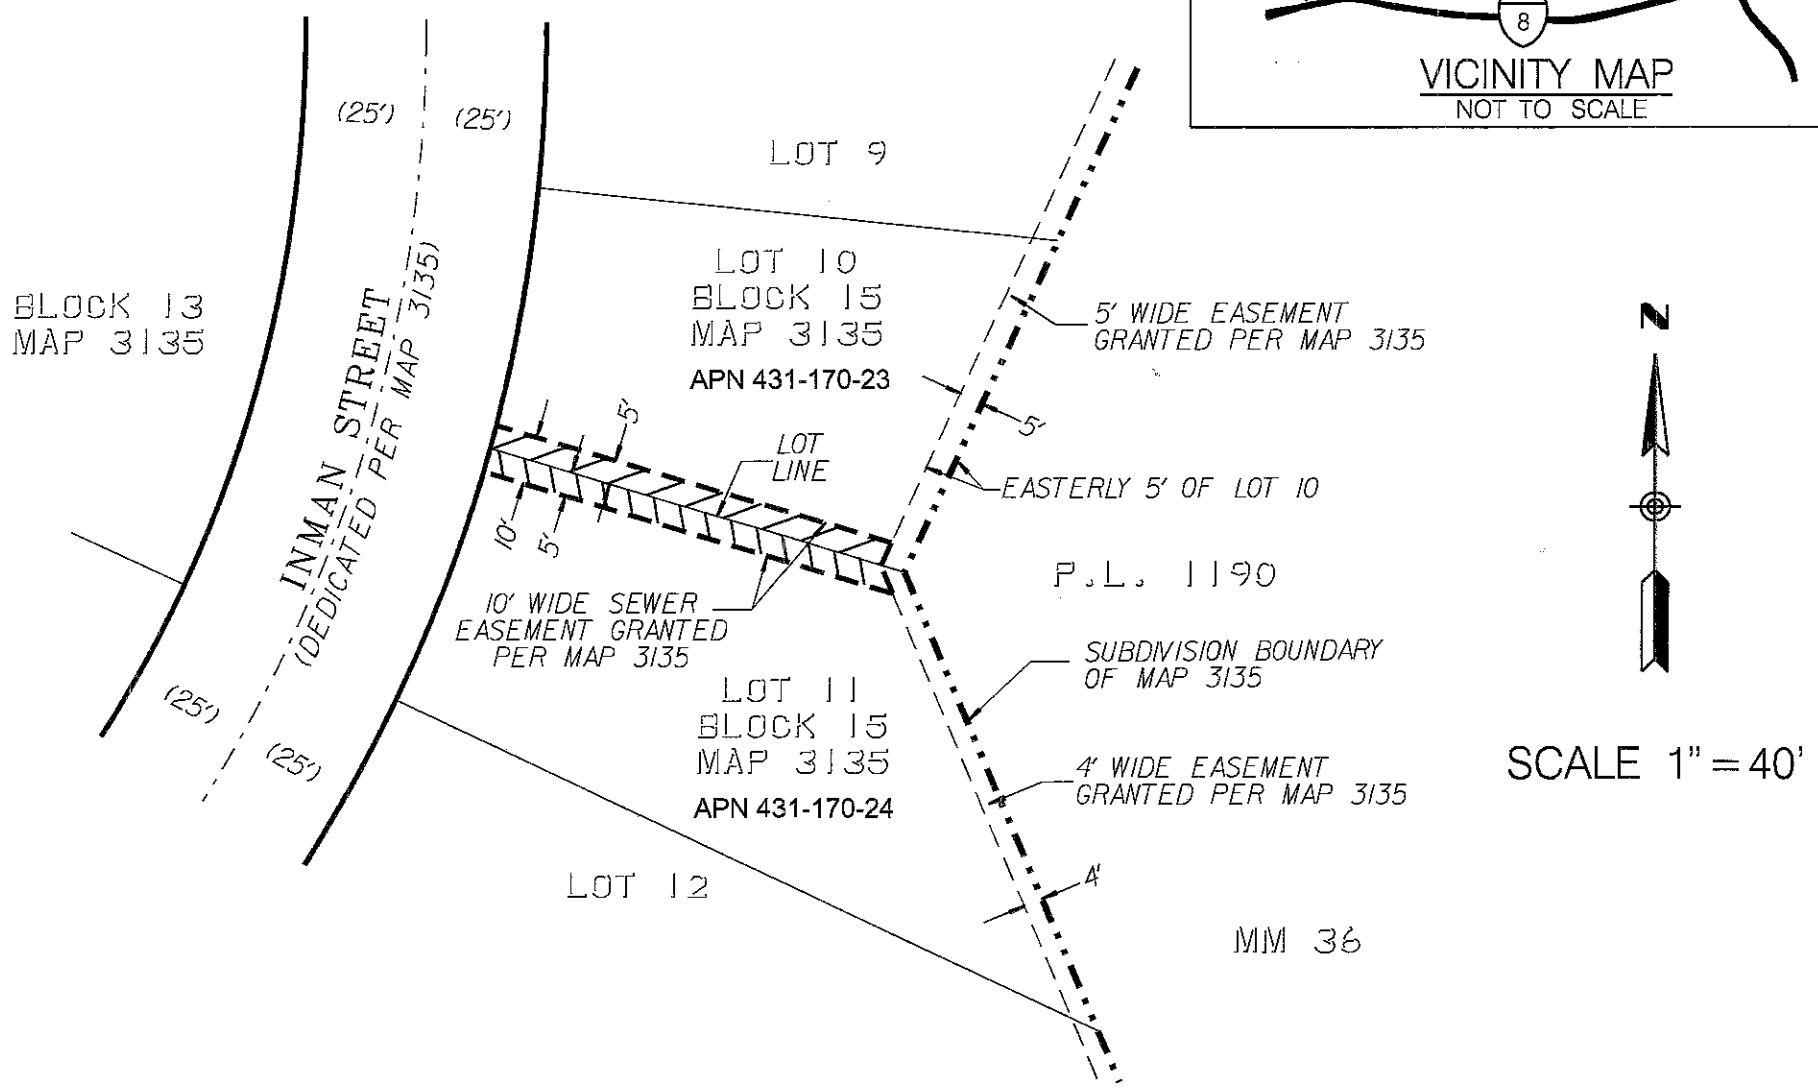

N

SCALE 1" = 40'

PREPARED BY:

THE CITY OF SAN DIEGO PUBLIC WORKS DEPARTMENT FIELD DIVISION - SURVEY SECTION, UNDER THE DIRECTION OF RICHARD T. McCORMICK, LS 7450, SENIOR LAND SURVEYOR

Richard T. McCormick 3-15-2018
RICHARD T. McCORMICK P.L.S. 7450 DATE

PROFESSIONAL LAND SURVEYOR
RICHARD T. McCORMICK
NO. 7450
STATE OF CALIFORNIA

RESOLUTION No. CM-6559

ADOPTED: APRIL 12, 2019

DOC. No. SEE LEGEND ABOVE

RECORDED:

SEWER EASEMENT VACATION:
IN PORTIONS OF LOTS 10 & 11, BLOCK 15, MAP 3135 LINDA VISTA UNIT NO. 6

DESCRIPTION	BY	APPROVED	DATE	FILMED
ORIGINAL	DPV		02/18	
		FAL	05/19	

STATUS: COMPLETE

CITY OF SAN DIEGO, CALIFORNIA

SHEET 1 OF 1 SHEET

Richard T. McCormick 3-15-2018
FOR CITY LAND SURVEYOR DATE

T.M.
W.B.S. B-00504.06.02

1866-6274
NAD83 COORDINATES

226-1713
NAD27 COORDINATES

40560-B