EXHIBIT 'B'

APN: 431-603-03 PARCEL 1 PM 470
OWNERS: TOMIO S. HAMASHIGE AND BISERA BEGOVIC ,
HUSBAND AND WIFE, AS JOINT TENANTS

LEGEND

( ) INDICATES RECORD DATA PER MAP 3135

INDICATES EXISTING SEWER EASEMENT WITHIN PARCEL 1
DEDICATED PER MAP 3135 PROPOSED FOR VACATION
PARCEL AREA = 420.28 SQ. FT, 0.0096 ACRE

REFERENCES

CITY DWGS. 4610-2-D, 11547-L, 25204-3-D, 37161-8-D
MAP 3135
PM 470
PL 1190
MM 36 PUEBLO LANDS

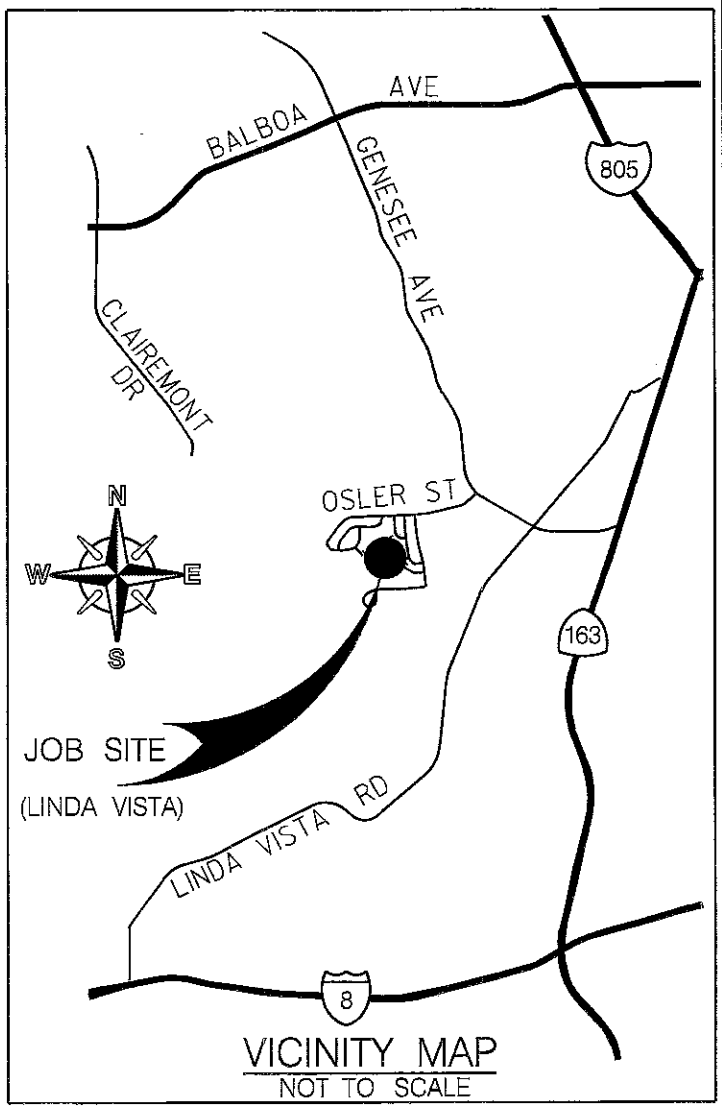

VICINITY MAP
NOT TO SCALE

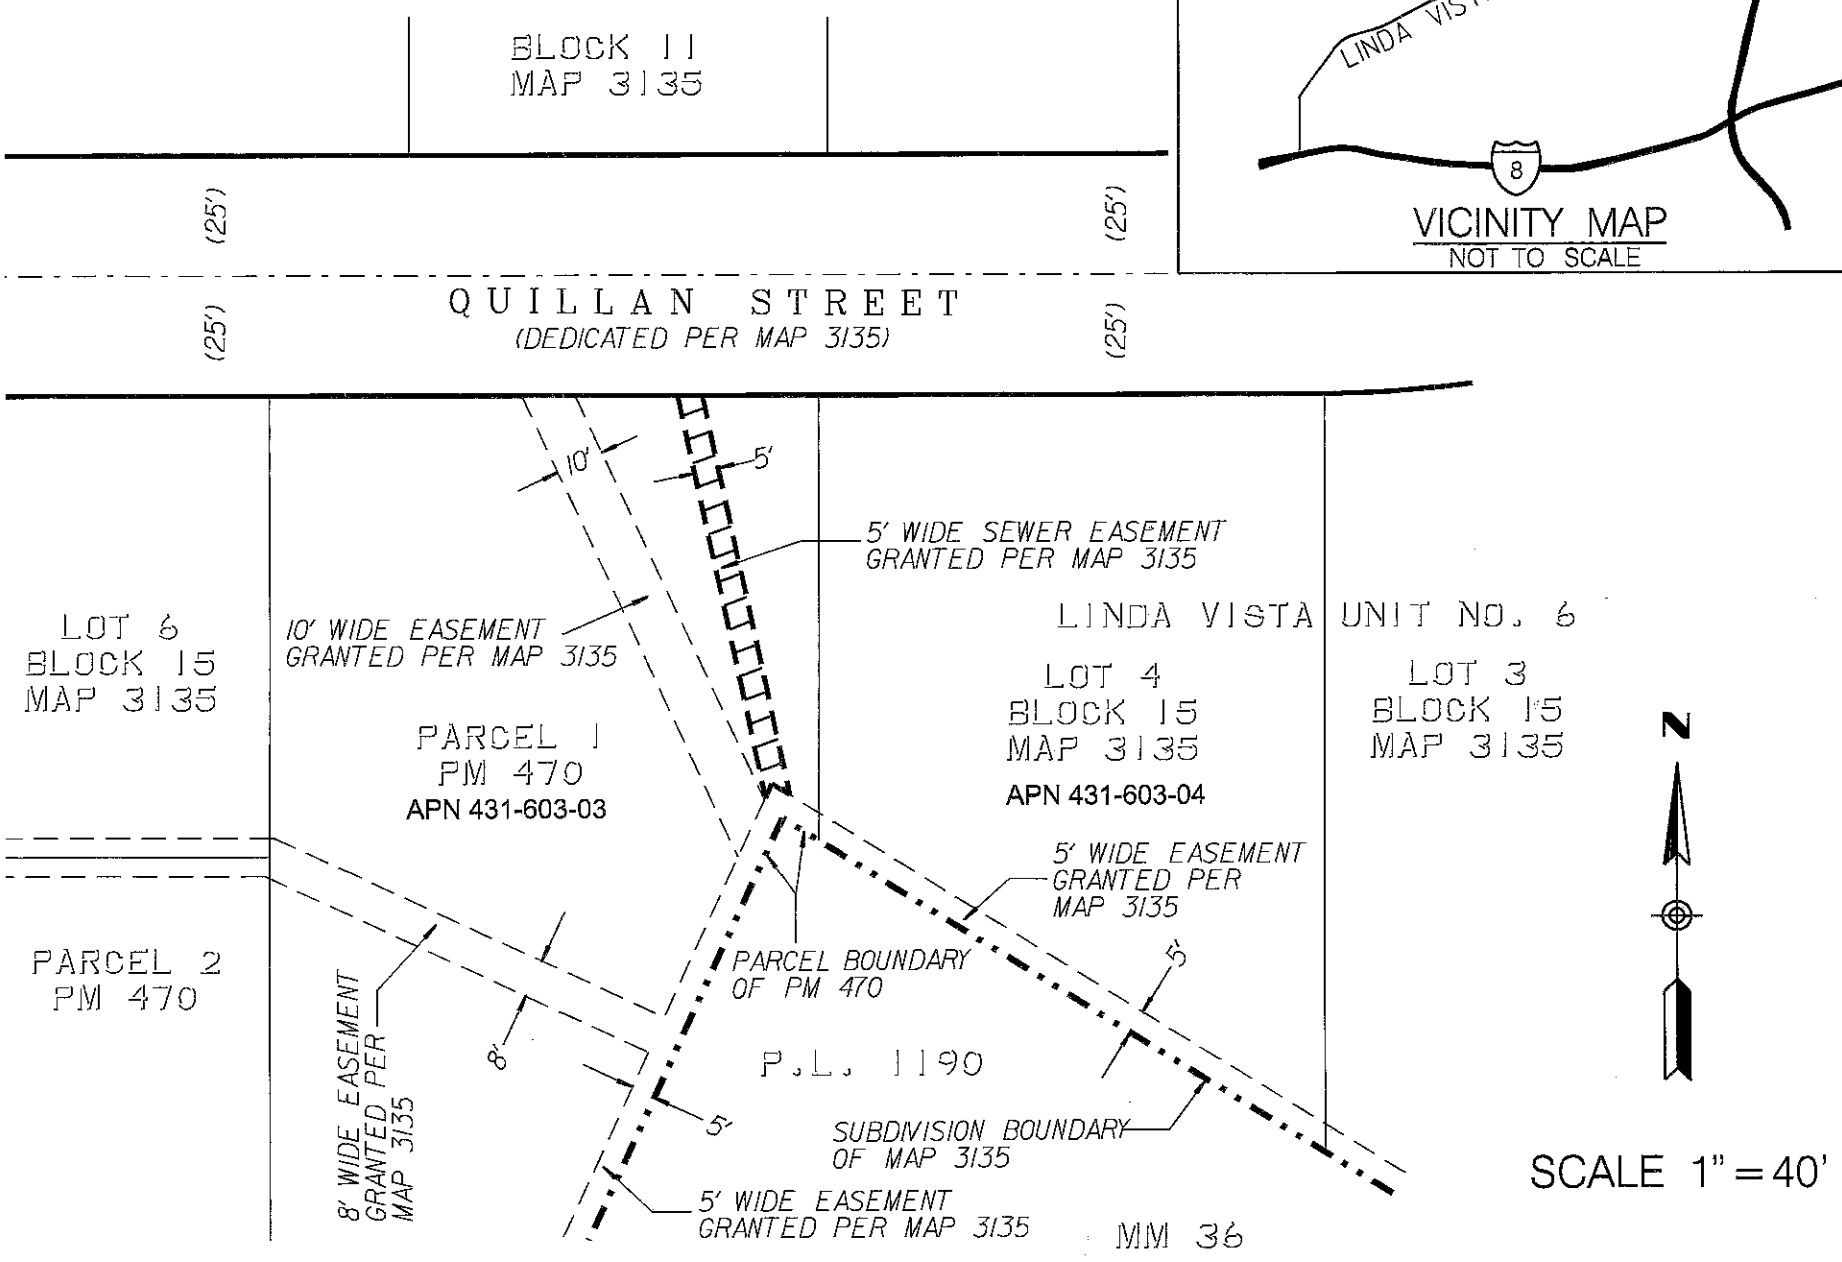

PREPARED BY:

THE CITY OF SAN DIEGO PUBLIC WORKS
DEPARTMENT FIELD DIVISION - SURVEY
SECTION, UNDER THE DIRECTION OF
RICHARD T. McCORMICK, LS 7450,
SENIOR LAND SURVEYOR

Richard T. McCormick 3-15-2018
RICHARD T. McCORMICK P.L.S. 7450 DATE

PROFESSIONAL LAND SURVEYOR
RICHARD T. McCORMICK
NO. 7450
STATE OF CALIFORNIA

RESOLUTION No. CM-6559
ADOPTED: APRIL 12, 2019
DOC. No. 2019-0181764
RECORDED: MAY 14, 2019

SEWER EASEMENT VACATION:
IN A PORTION OF PARCEL 1 OF PARCEL MAP NO. 470

DESCRIPTION	BY	APPROVED	DATE	FILMED
ORIGINAL	DPV		02/18	
		FRL	05/19	

COMPLETE STATUS

CITY OF SAN DIEGO, CALIFORNIA
SHEET 1 OF 1 SHEET

Richard T. McCormick 3-15-2018
FOR CITY LAND SURVEYOR DATE

T.M.
W.B.S. B-00504.06.02

1866-6274
NAD83 COORDINATES

226-1713
NAD27 COORDINATES

40561-B