EXHIBIT 'B'

APN: 431-192-01 LOT 26
OWNER: LORETTA G. TAYLOR, AS TRUSTEE UNDER
THE TAYLOR FAMILY TRUST DATED SEPTEMBER 21, 1999

APN: 431-192-02 LOT 27
OWNER: MARIA C. LOPEZ, A MARRIED WOMAN
AS HER SOLE AND SEPARATE PROPERTY

LEGEND

( ) INDICATES RECORD DATA PER MAP 3135

INDICATES EXISTING SEWER EASEMENT WITHIN LOT 26
DEDICATED PER MAP 3135 PROPOSED FOR VACATION
PARCEL AREA = 841.45 SQ. FT, 0.0193 ACRE
DOC. No 2019-0181793 RECORDED MAY 14, 2019

INDICATES EXISTING SEWER EASEMENT WITHIN LOT 27
DEDICATED PER PER MAP 3135 PROPOSED FOR VACATION
PARCEL AREA = 834.76 SQ. FT, 0.0192 ACRE
DOC No. 2019-0181795 RECORDED MAY 14, 2019

REFERENCES

CITY DWGS. 11526-L, 11540-L, 37161-15-D, 38732-2-D
MAP 3135
PL 1190
MM 36 PUEBLO LANDS

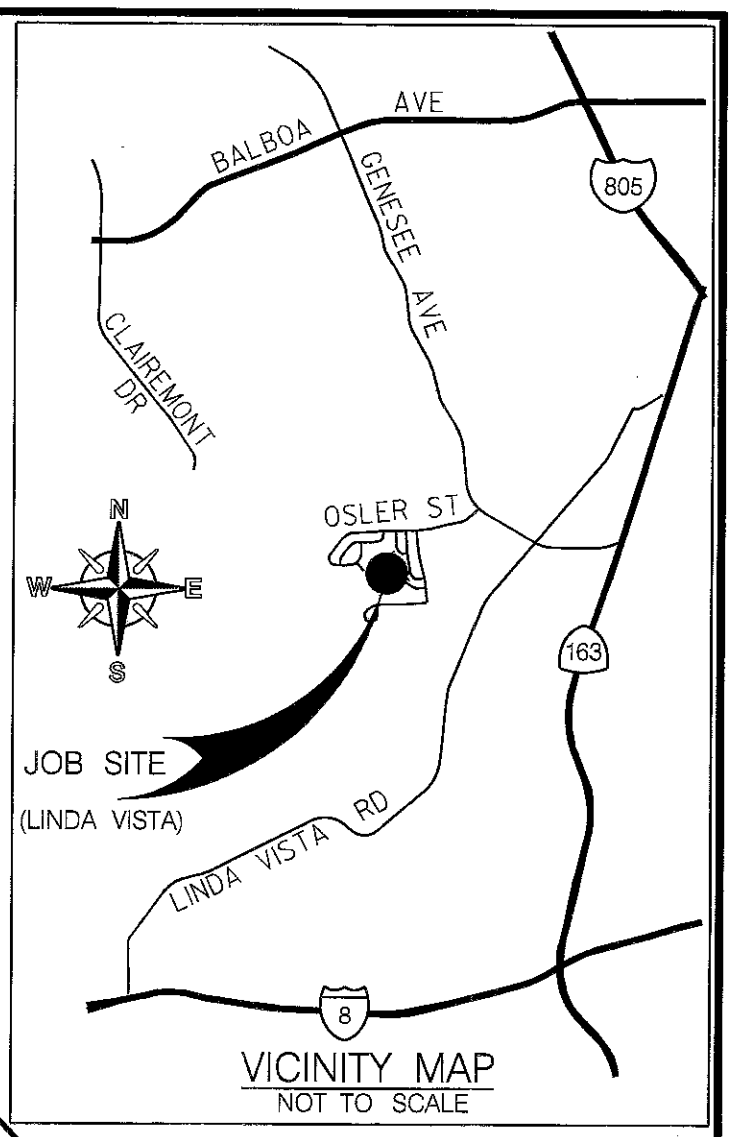

VICINITY MAP
NOT TO SCALE

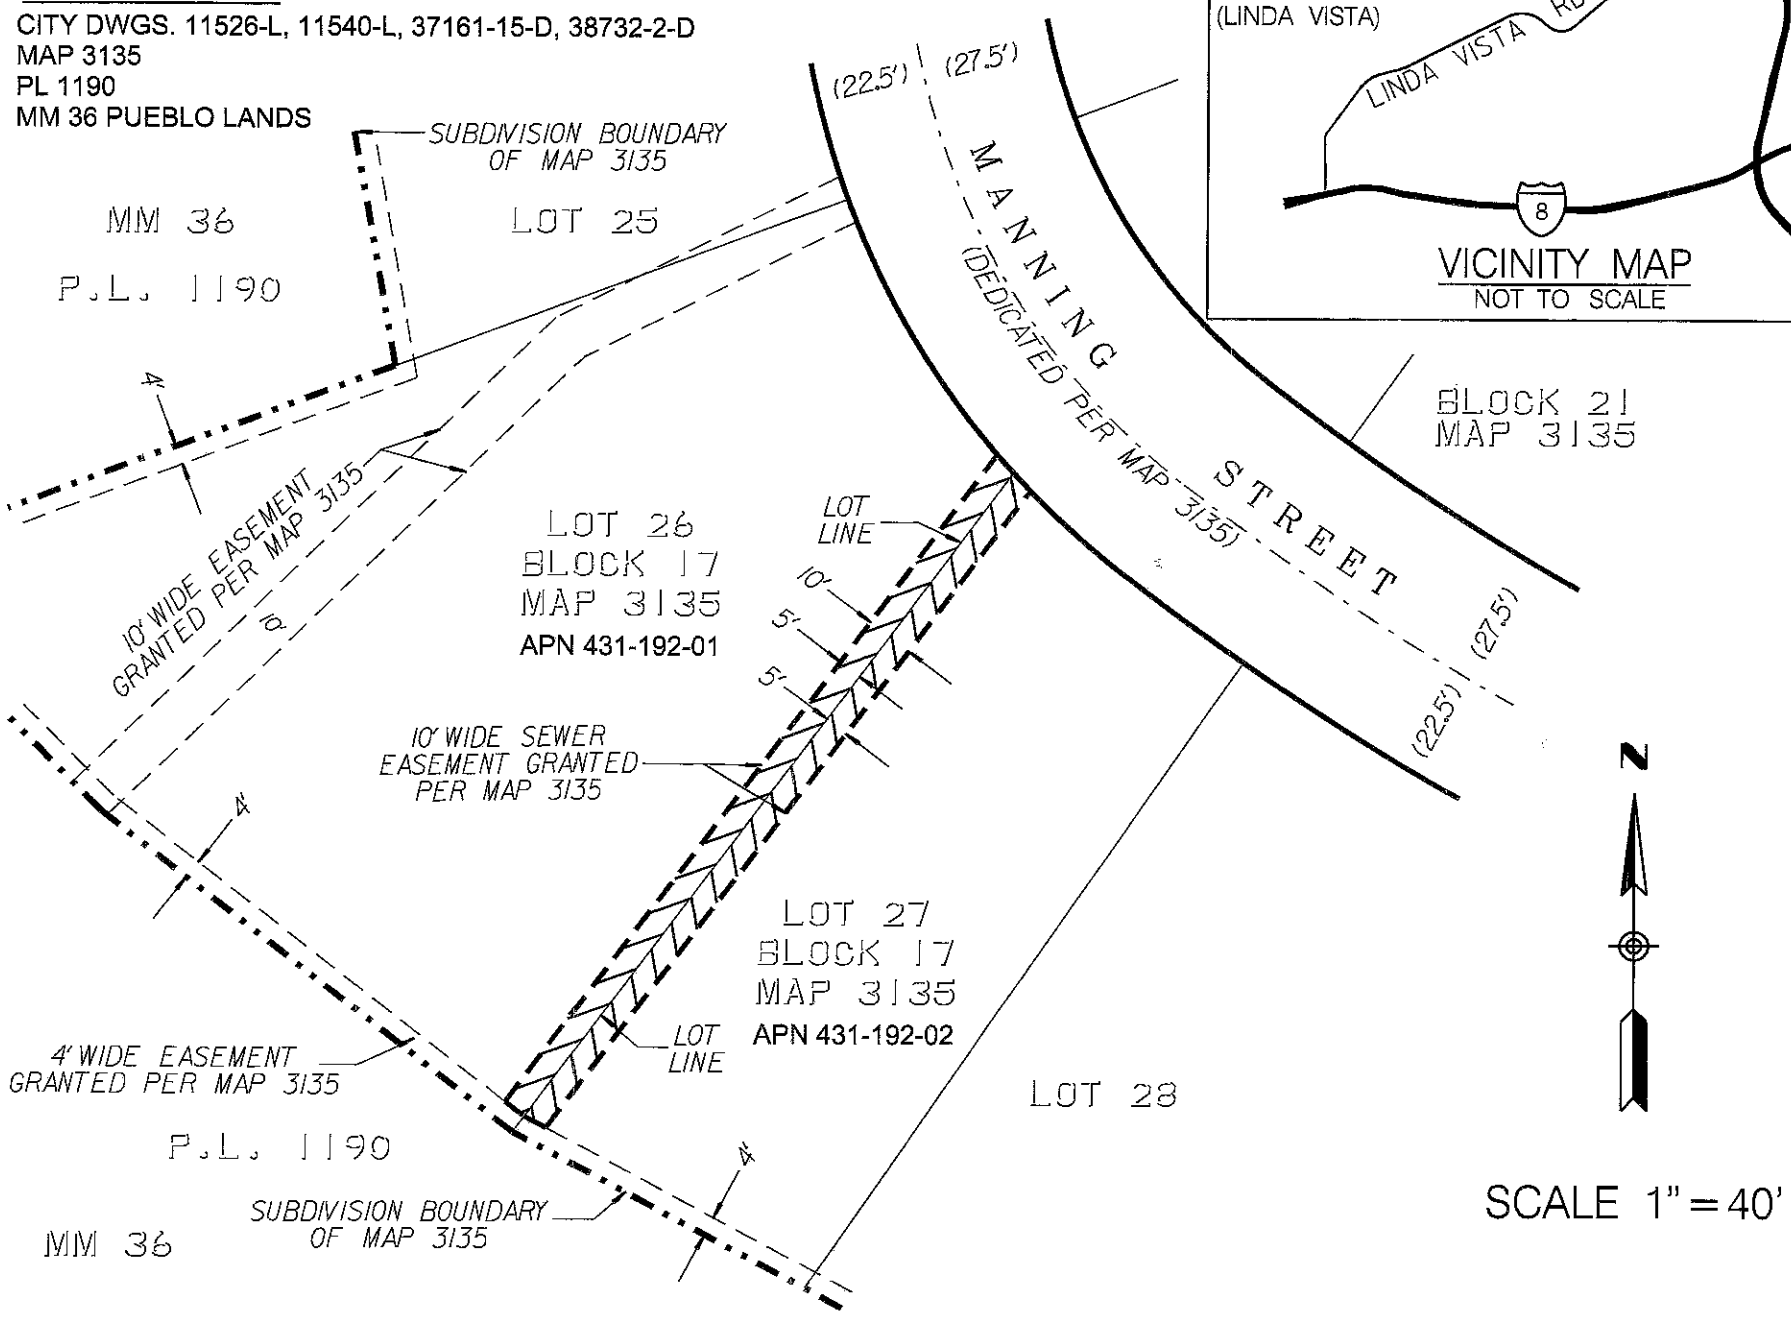

SCALE 1" = 40'

PREPARED BY:

THE CITY OF SAN DIEGO PUBLIC WORKS
DEPARTMENT FIELD DIVISION - SURVEY
SECTION, UNDER THE DIRECTION OF
RICHARD T. McCORMICK, LS 7450,
SENIOR LAND SURVEYOR

Richard T. McCormick 3-15-2018
RICHARD T. McCORMICK P.L.S. 7450 DATE

PROFESSIONAL LAND SURVEYOR
RICHARD T. McCORMICK
NO. 7450
STATE OF CALIFORNIA

RESOLUTION No. CM-6559
ADOPTED: APRIL 12, 2019
DOC. No. SEE LEGEND ABOVE
RECORDED:

SEWER EASEMENT VACATION:

IN PORTIONS OF LOTS 26 & 27, BLOCK 17, MAP 3135 LINDA VISTA UNIT NO. 6

DESCRIPTION	BY	APPROVED	DATE	FILMED
ORIGINAL	DPV		02/18	
		FRL	05/19	

STATUS: COMPLETE

CITY OF SAN DIEGO, CALIFORNIA
SHEET 1 OF 1 SHEET

Richard T. McCormick 3-15-2018
FOR CITY LAND SURVEYOR DATE

T.M.
W.B.S. B-00504.06.02
1866-6274 NAD83 COORDINATES
226-1713 NAD27 COORDINATES
40563-B