ALLEYS BETWEEN 26 AND 27, ~~D~~ BROADWAY AND ~~H~~ COMMERCIAL STS.

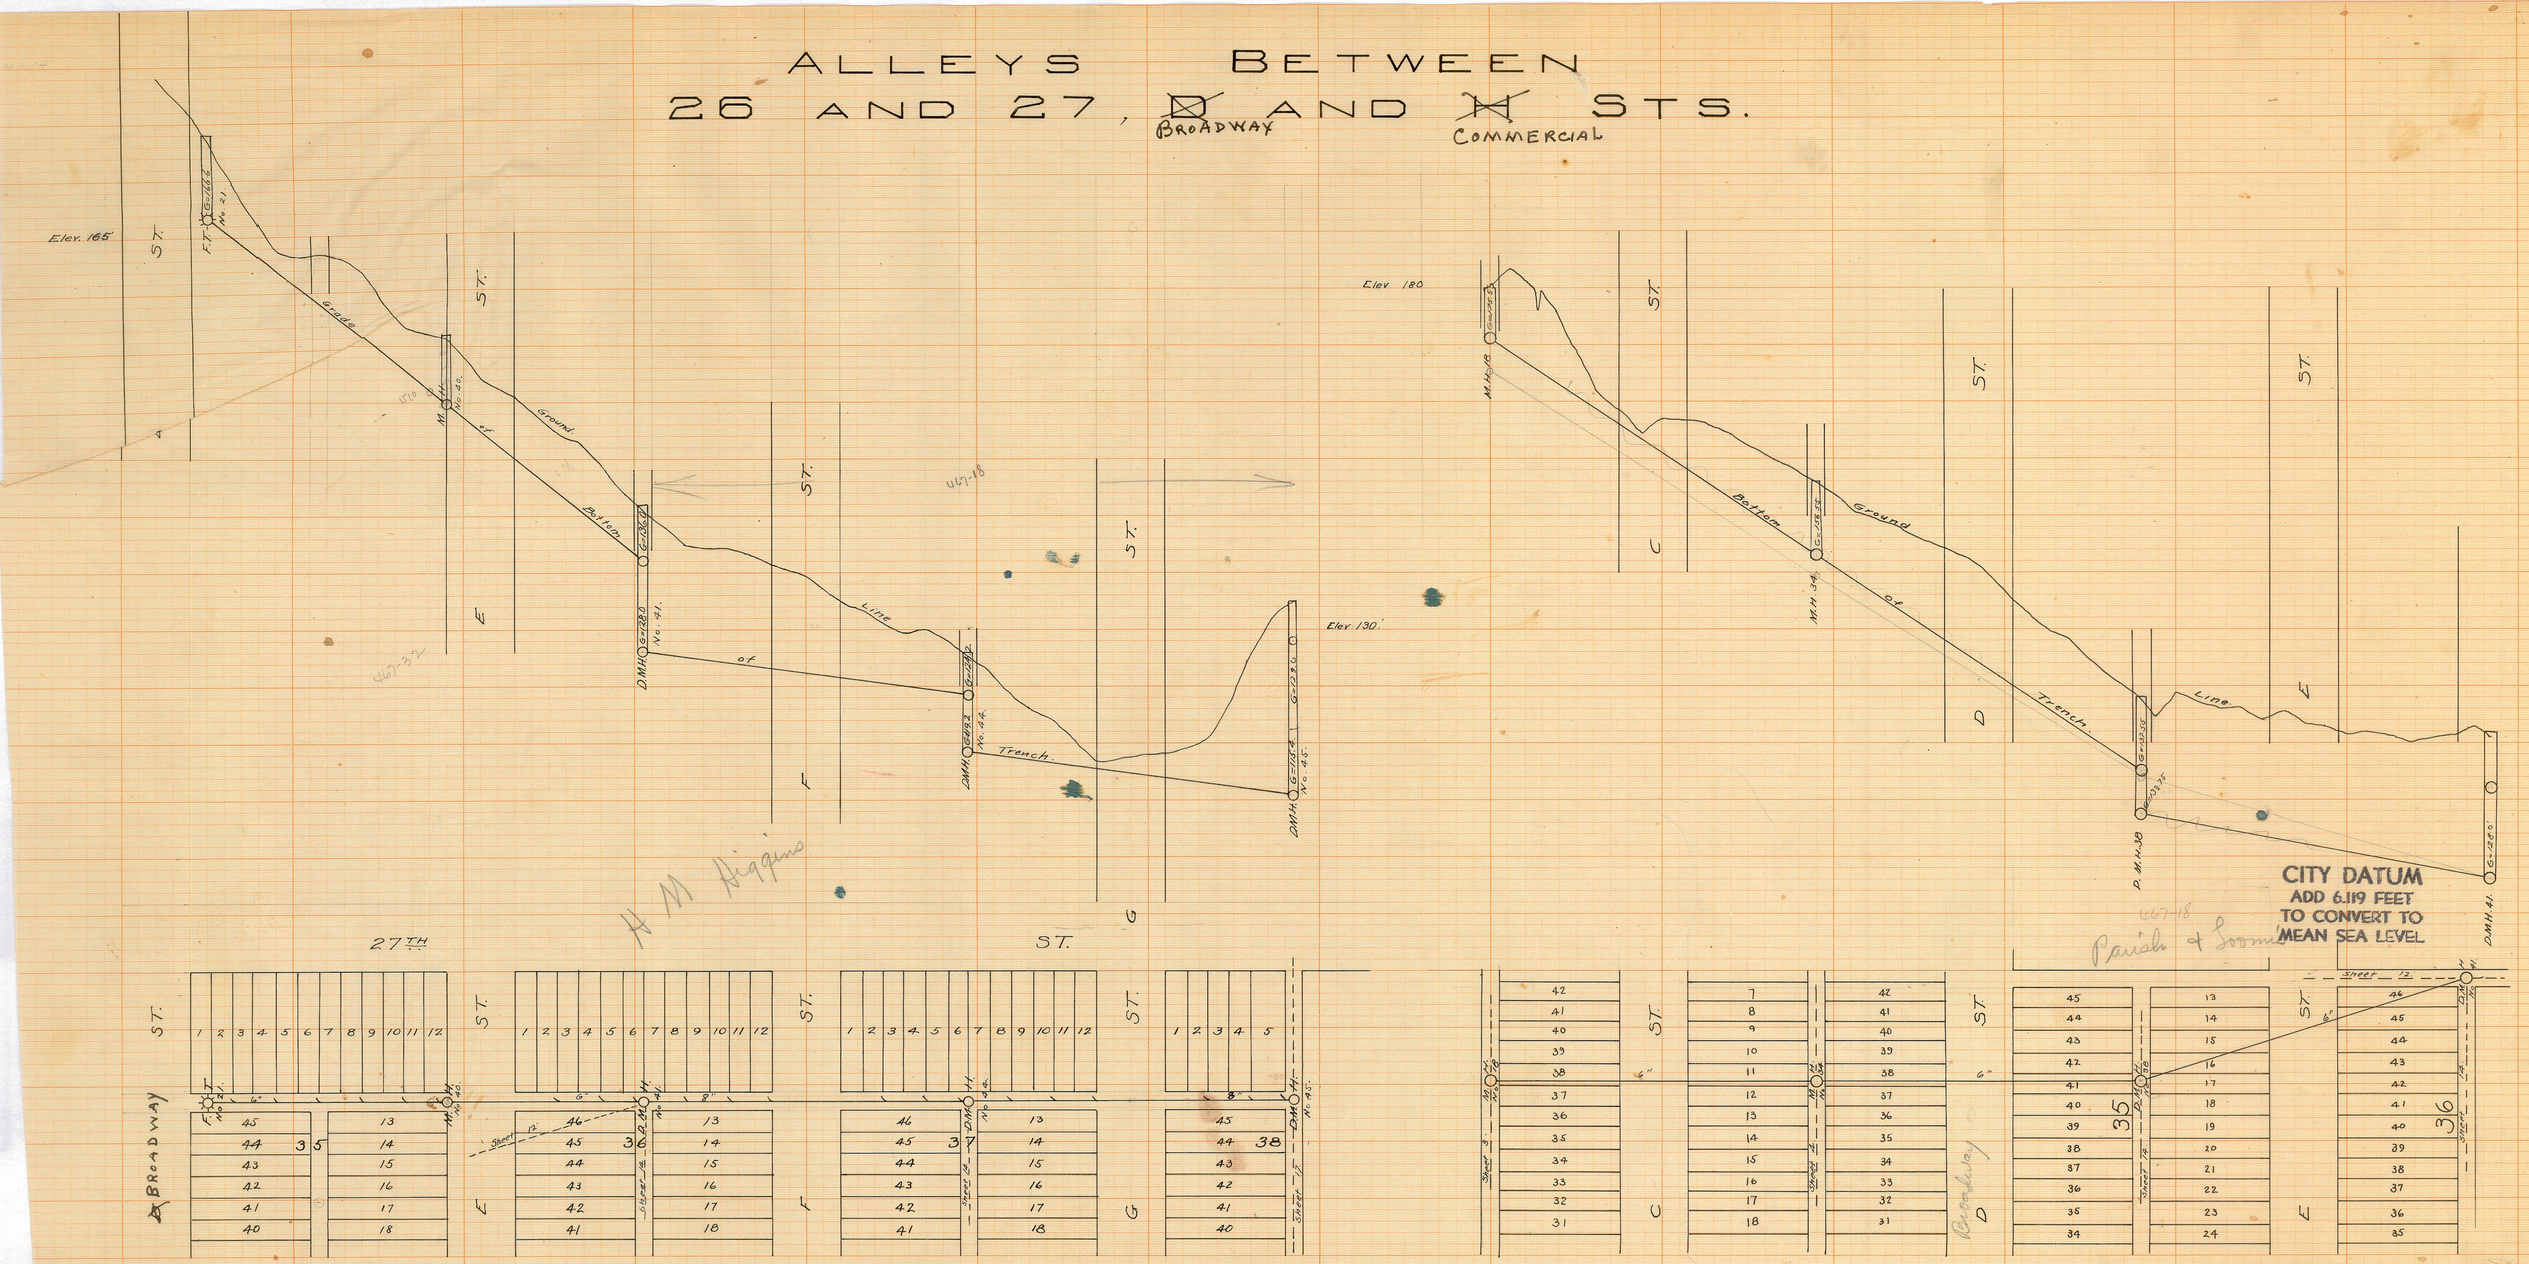

MICROFILMED
APR - - 1963

22
200-L
SHEET 12