ALLEYS BETWEEN 25 AND 27 I AND K STS.

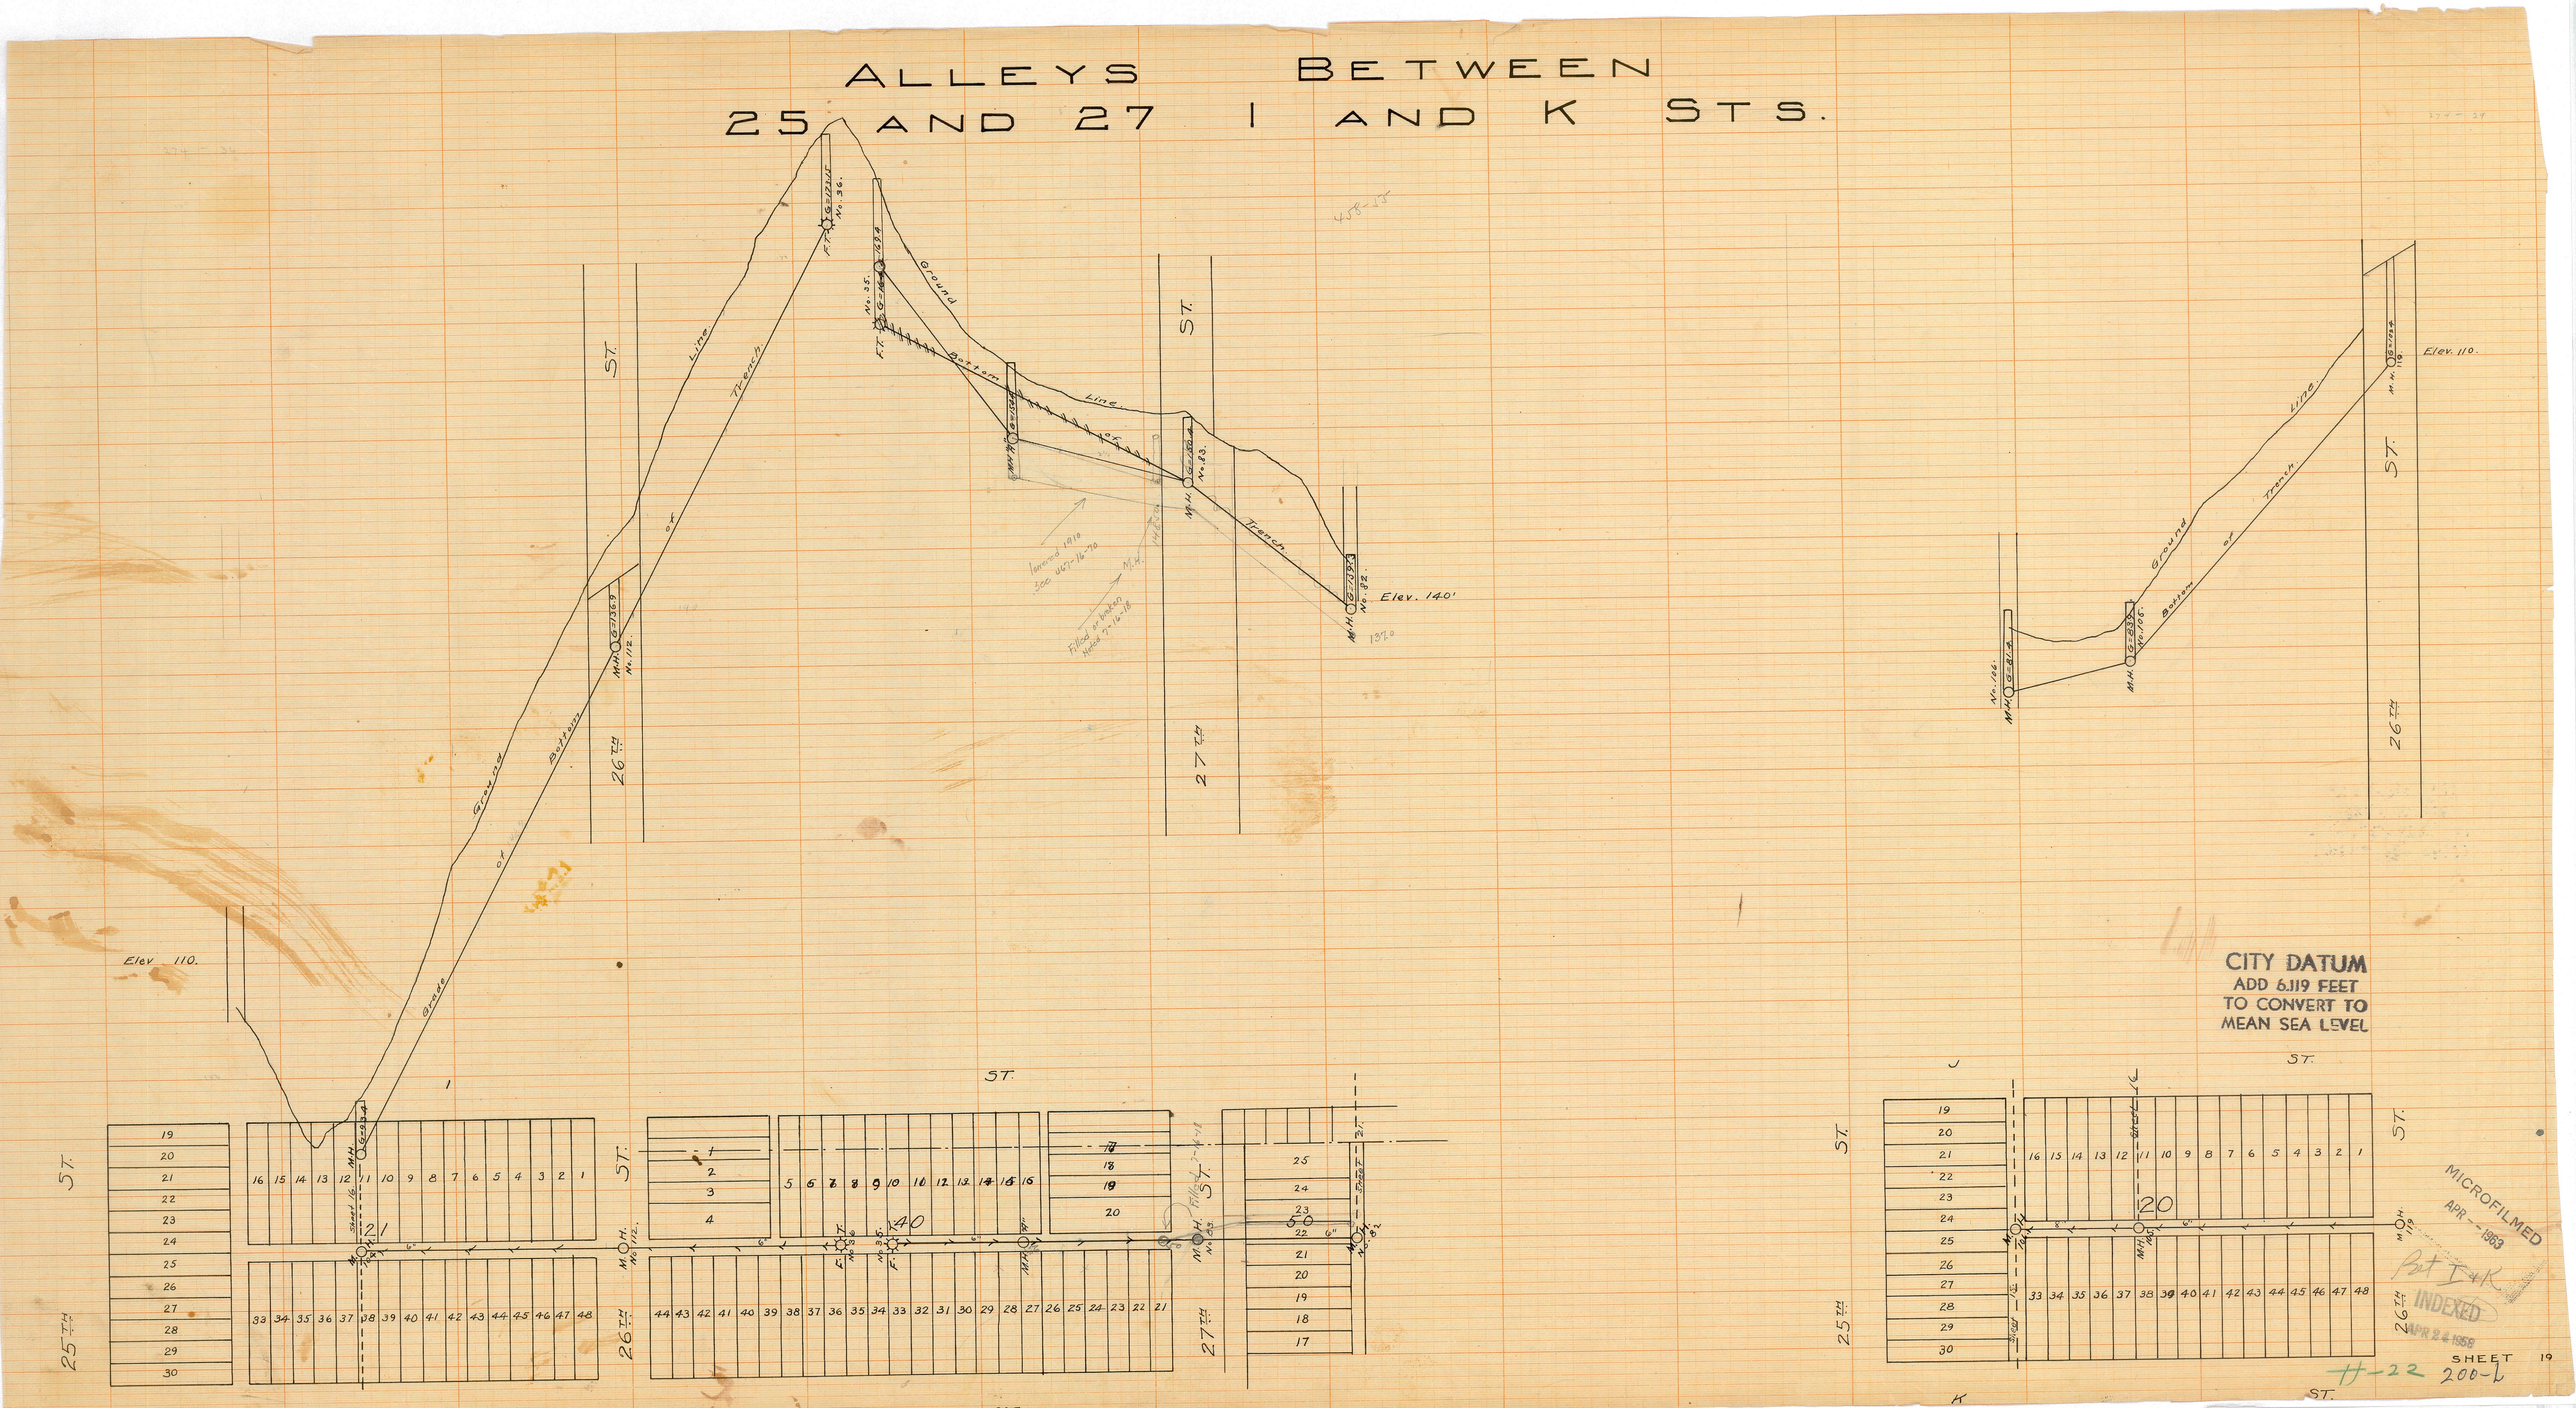

CITY DATUM
ADD 6.119 FEET
TO CONVERT TO
MEAN SEA LEVEL

MICROFILMED
APR -- 1963
Bet I & K
INDEXED
APR 24 1958

SHEET 19

H-22 200-L