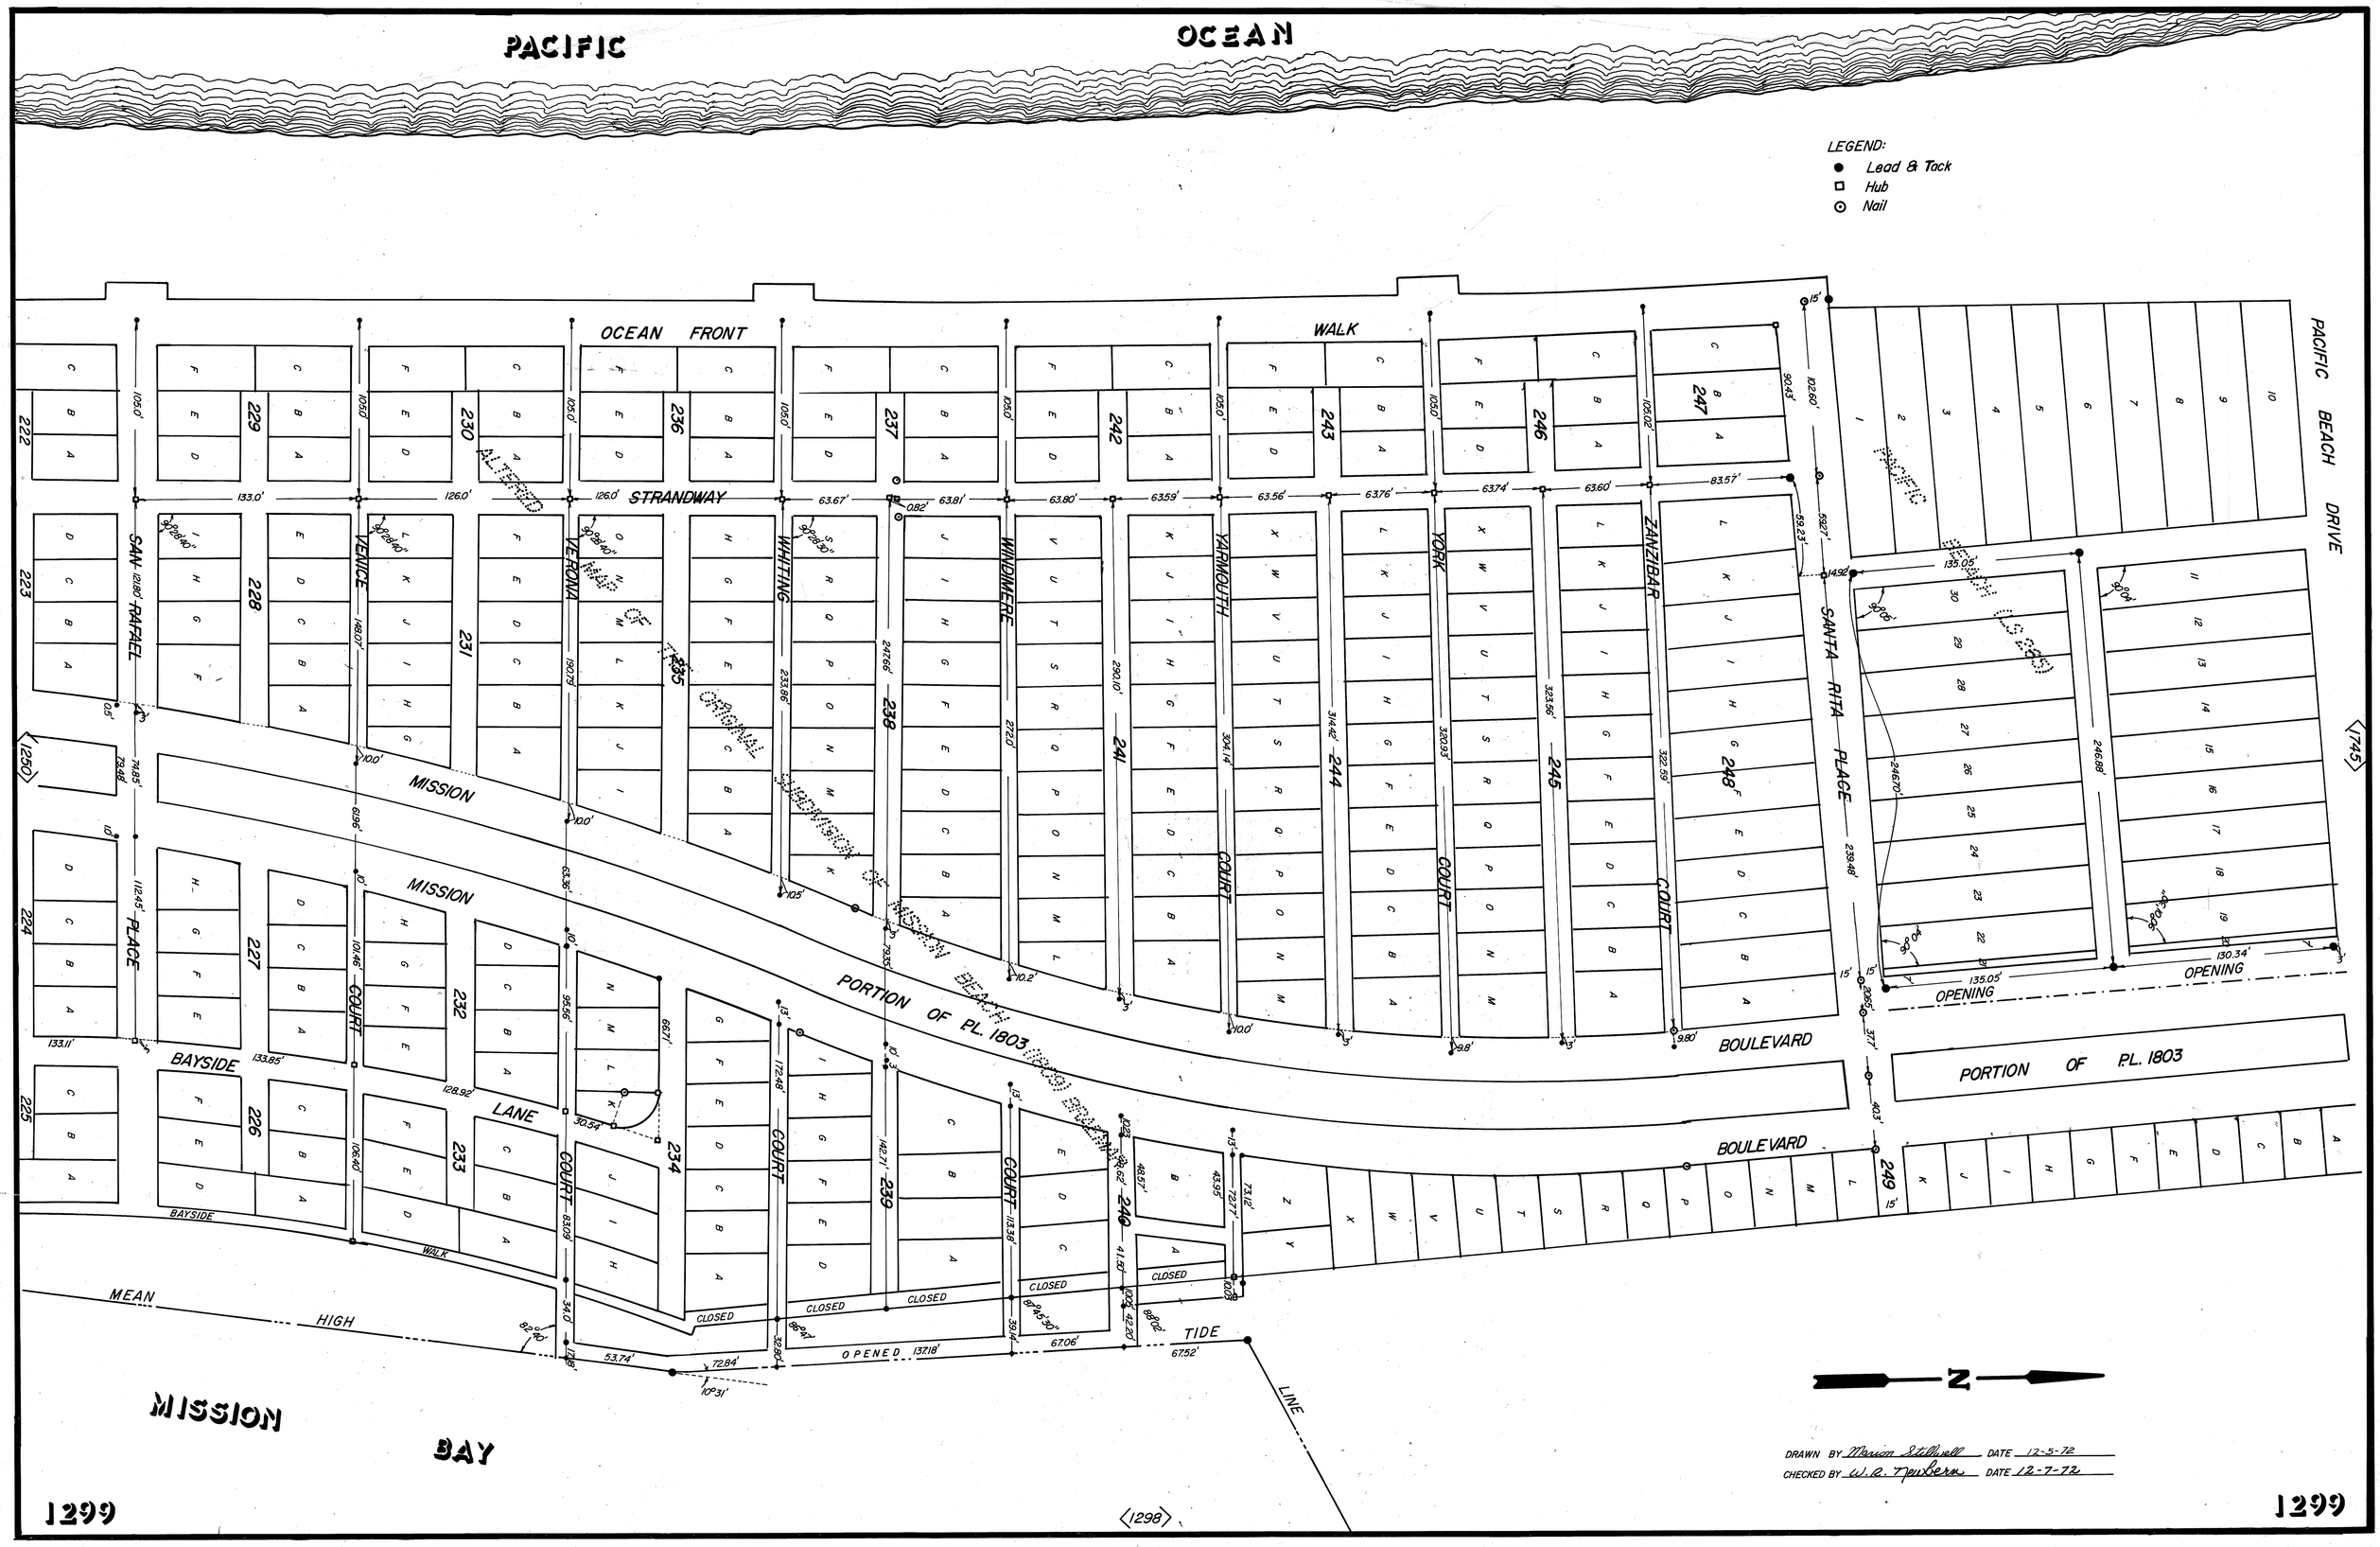
PACIFIC OCEAN
LEGEND:
Lead & Tack
Hub
Nail
OCEAN FRONT WALK
STRANDWAY
SAN RAFAEL
VENICE
VERONA
WHITING
WINDMERE
YARMOUTH
YORK
ZANZIBAR
SANTA RITA PLACE
PACIFIC BEACH DRIVE
MISSION
MISSION
PLACE
BAYSIDE
LANE
COURT
BOULEVARD
BOULEVARD
PORTION OF P.L. 1803
PORTION OF P.L. 1803
OPENING
OPENING
ALTERED MAP OF THE ORIGINAL SUBDIVISION OF MISSION BEACH
MEAN HIGH TIDE LINE
OPENED
CLOSED
MISSION BAY
N
DRAWN BY Marion Stillwell DATE 12-5-72
CHECKED BY W. R. Newbern DATE 12-7-72
1299
1299