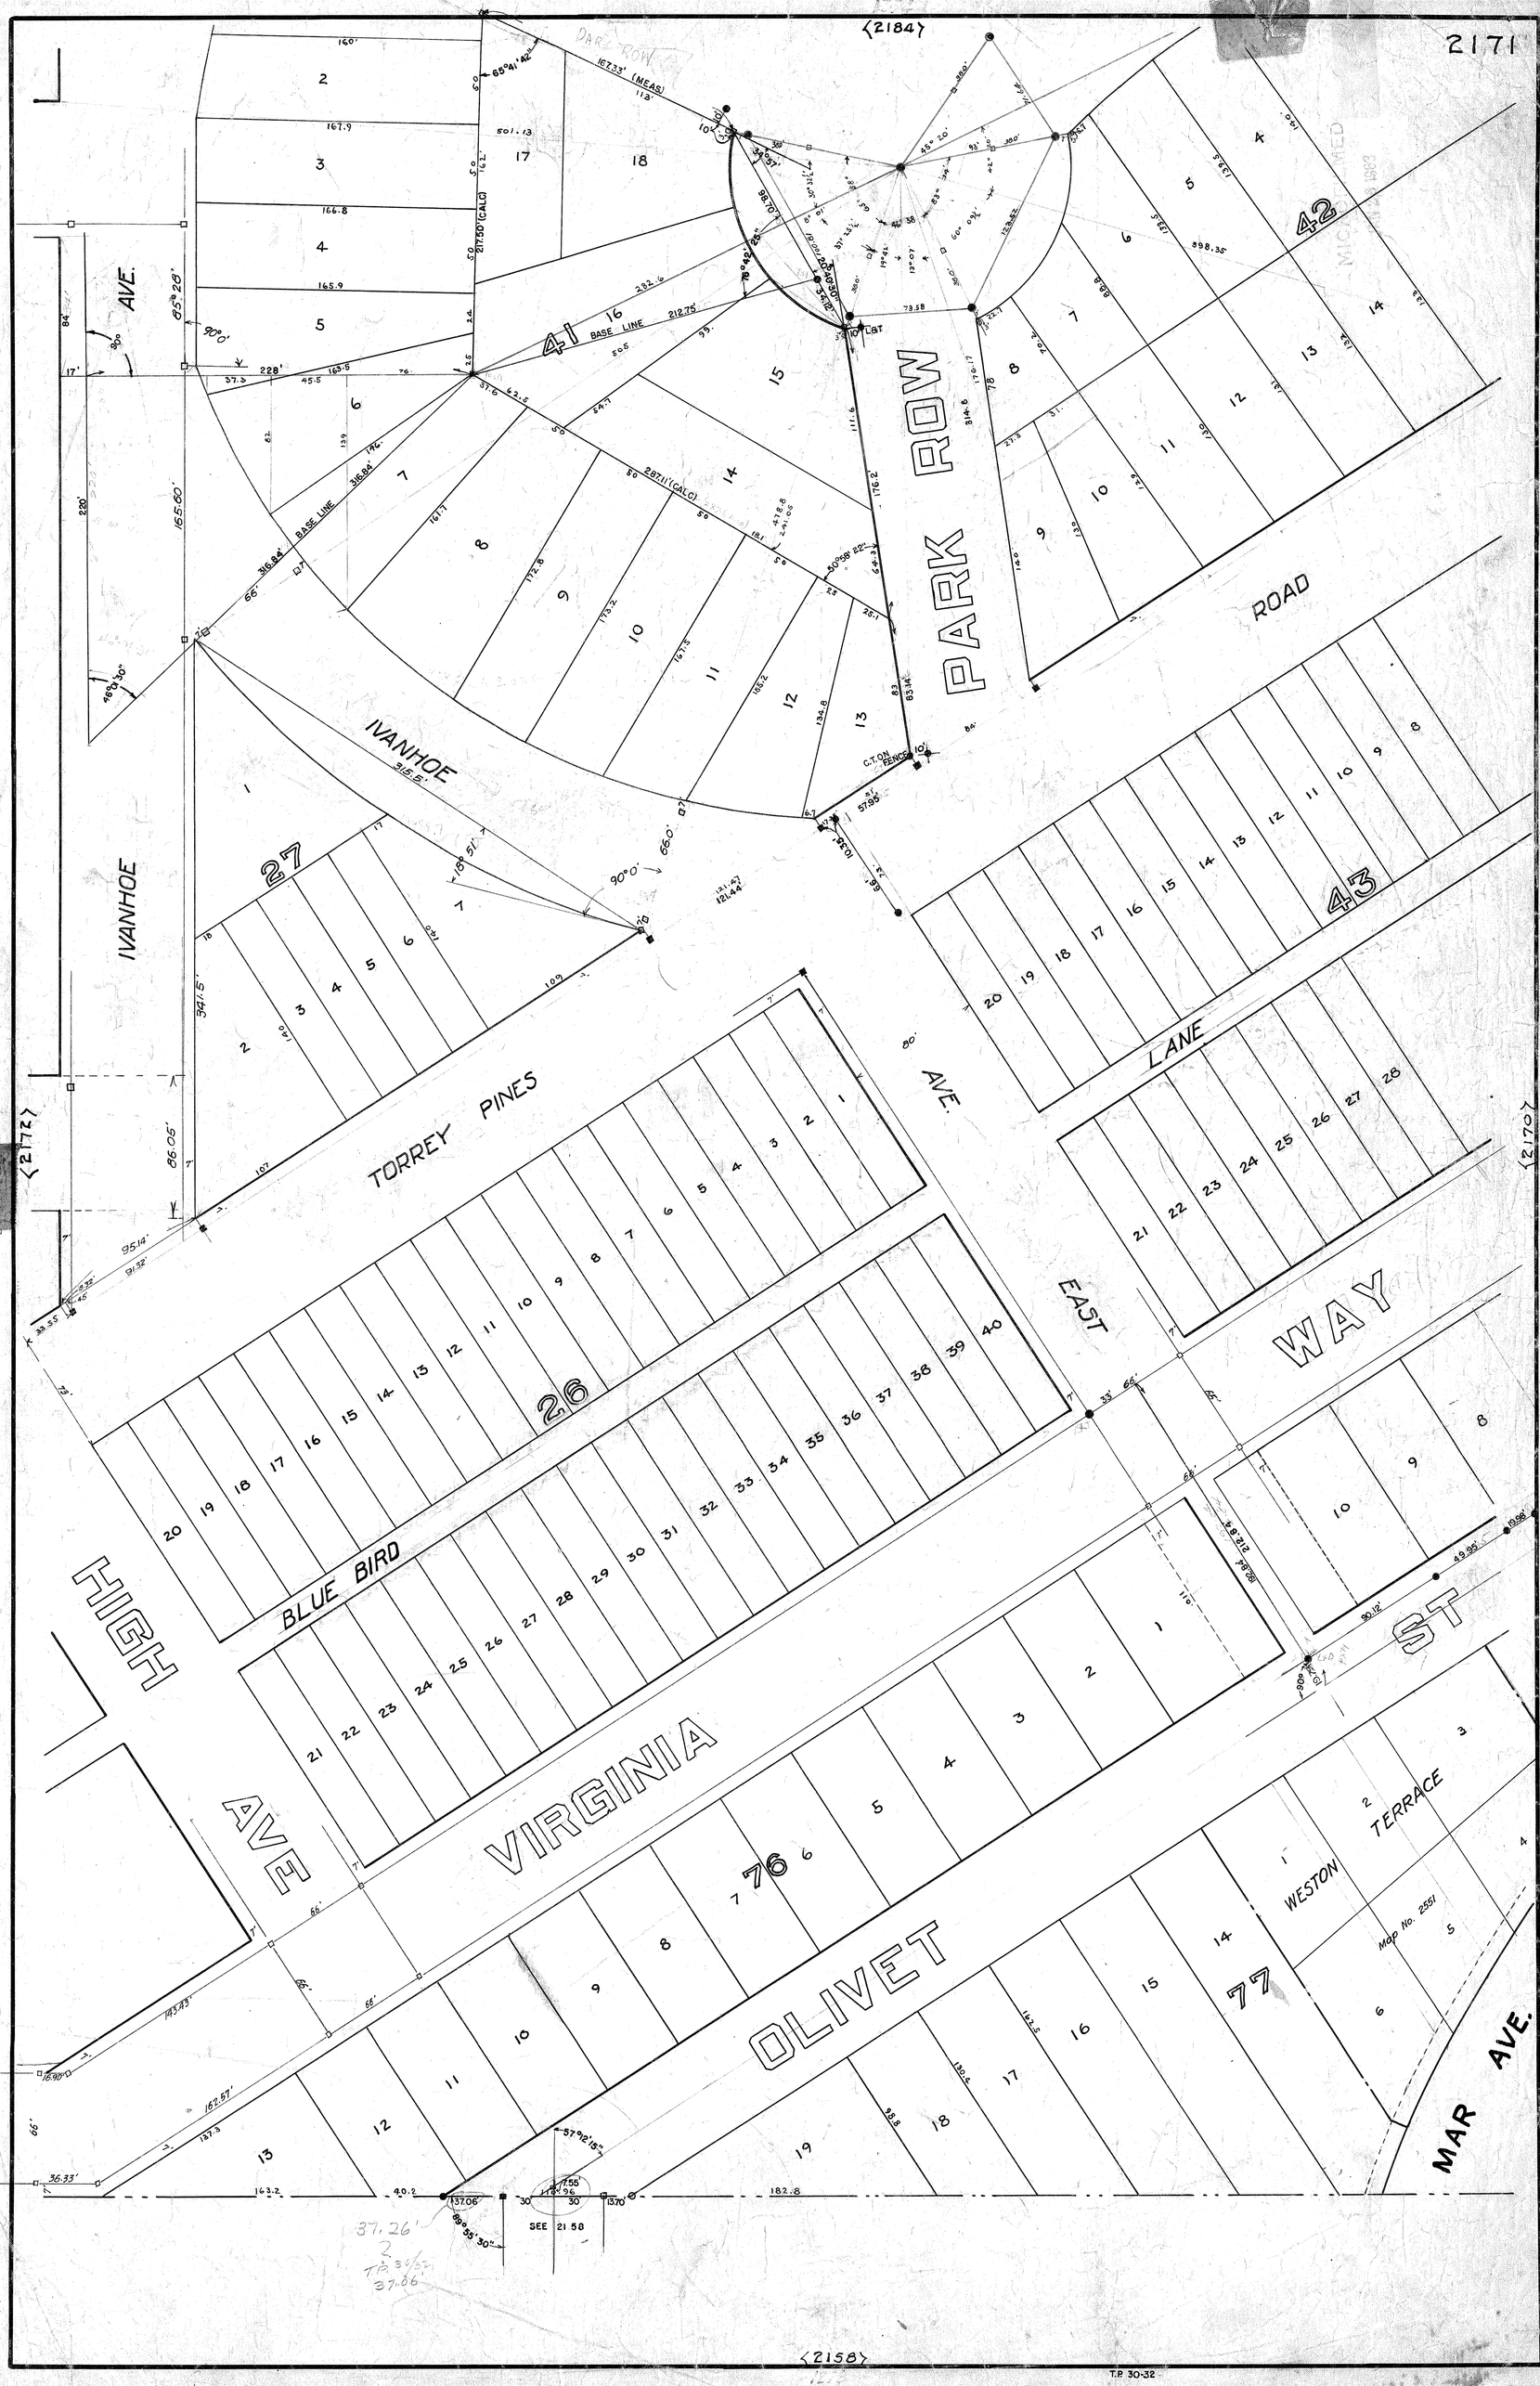
2171
{2184}
{2172}
{2170}
{2158}
PARK ROW
ROAD
IVANHOE
AVE.
TORREY PINES
AVE.
LANE
EAST
WAY
BLUE BIRD
HIGH
AVE
VIRGINIA
OLIVET
ST
WESTON TERRACE
MAR AVE.
Map No. 2551
SEE 21 58
T.P. 30-32